


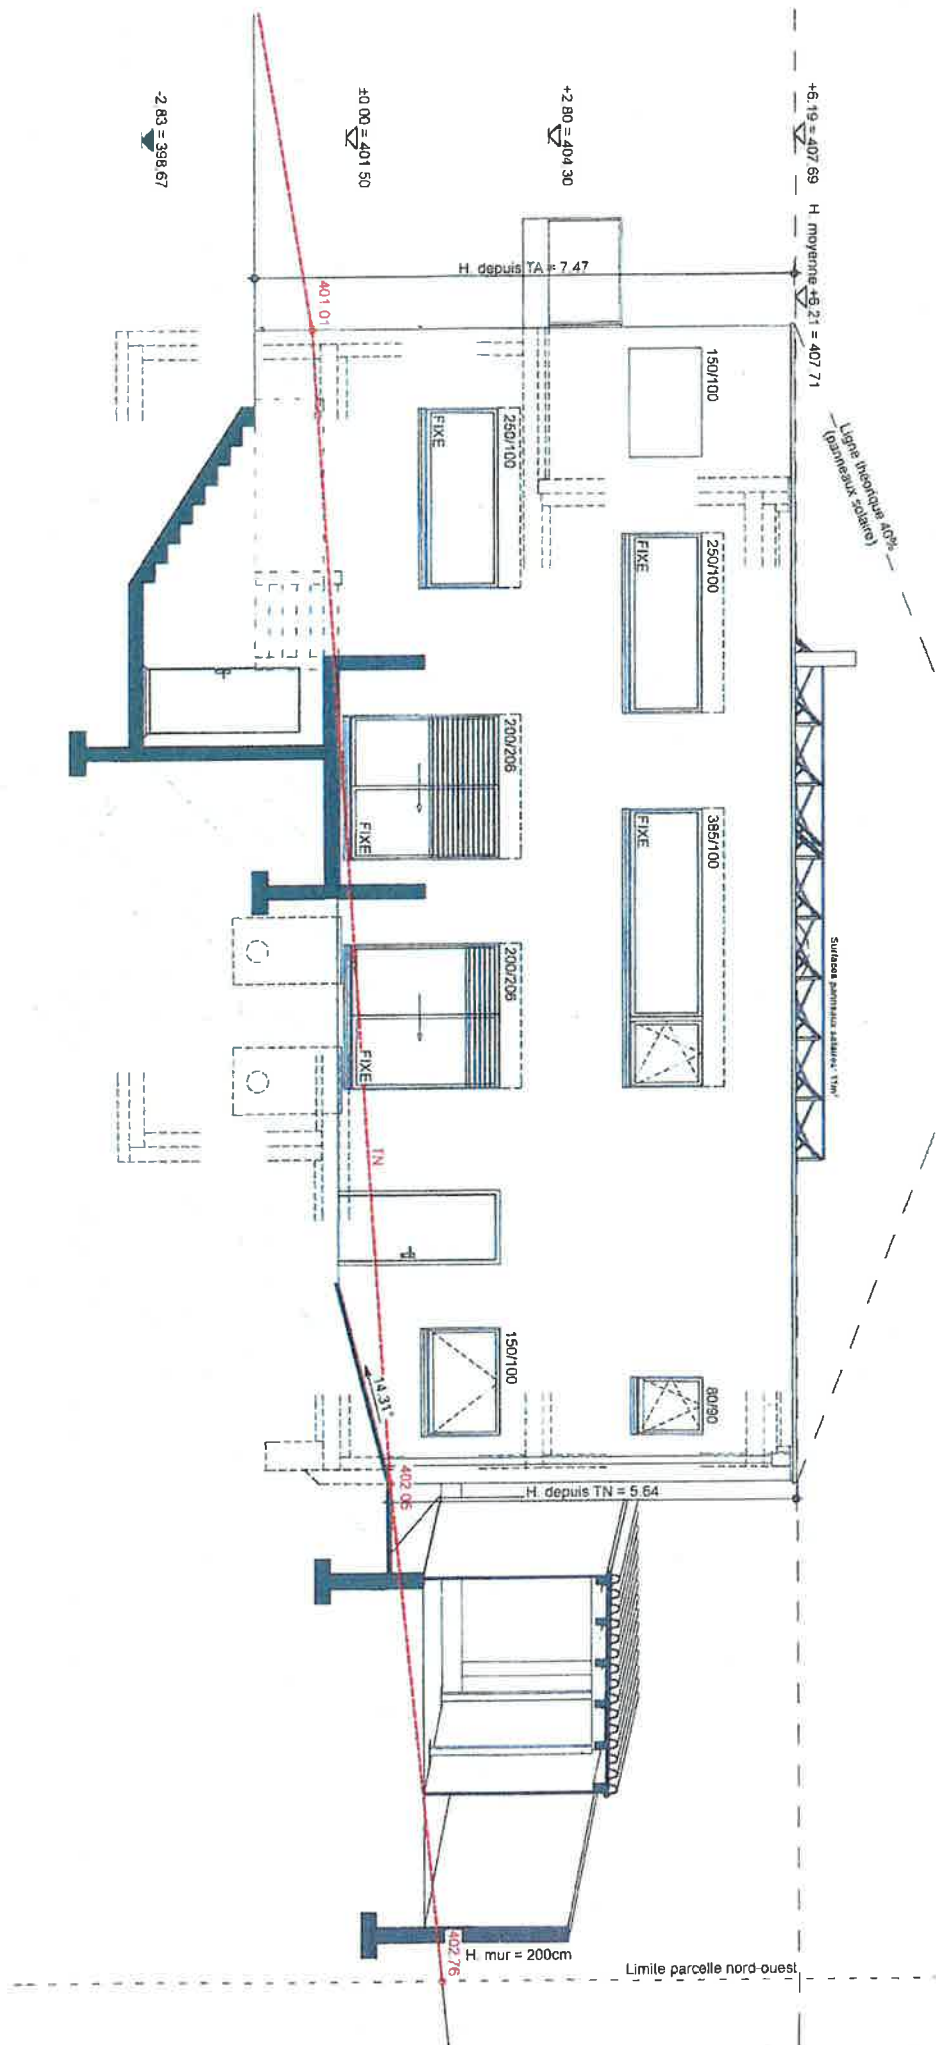

Façade NE 1:100