
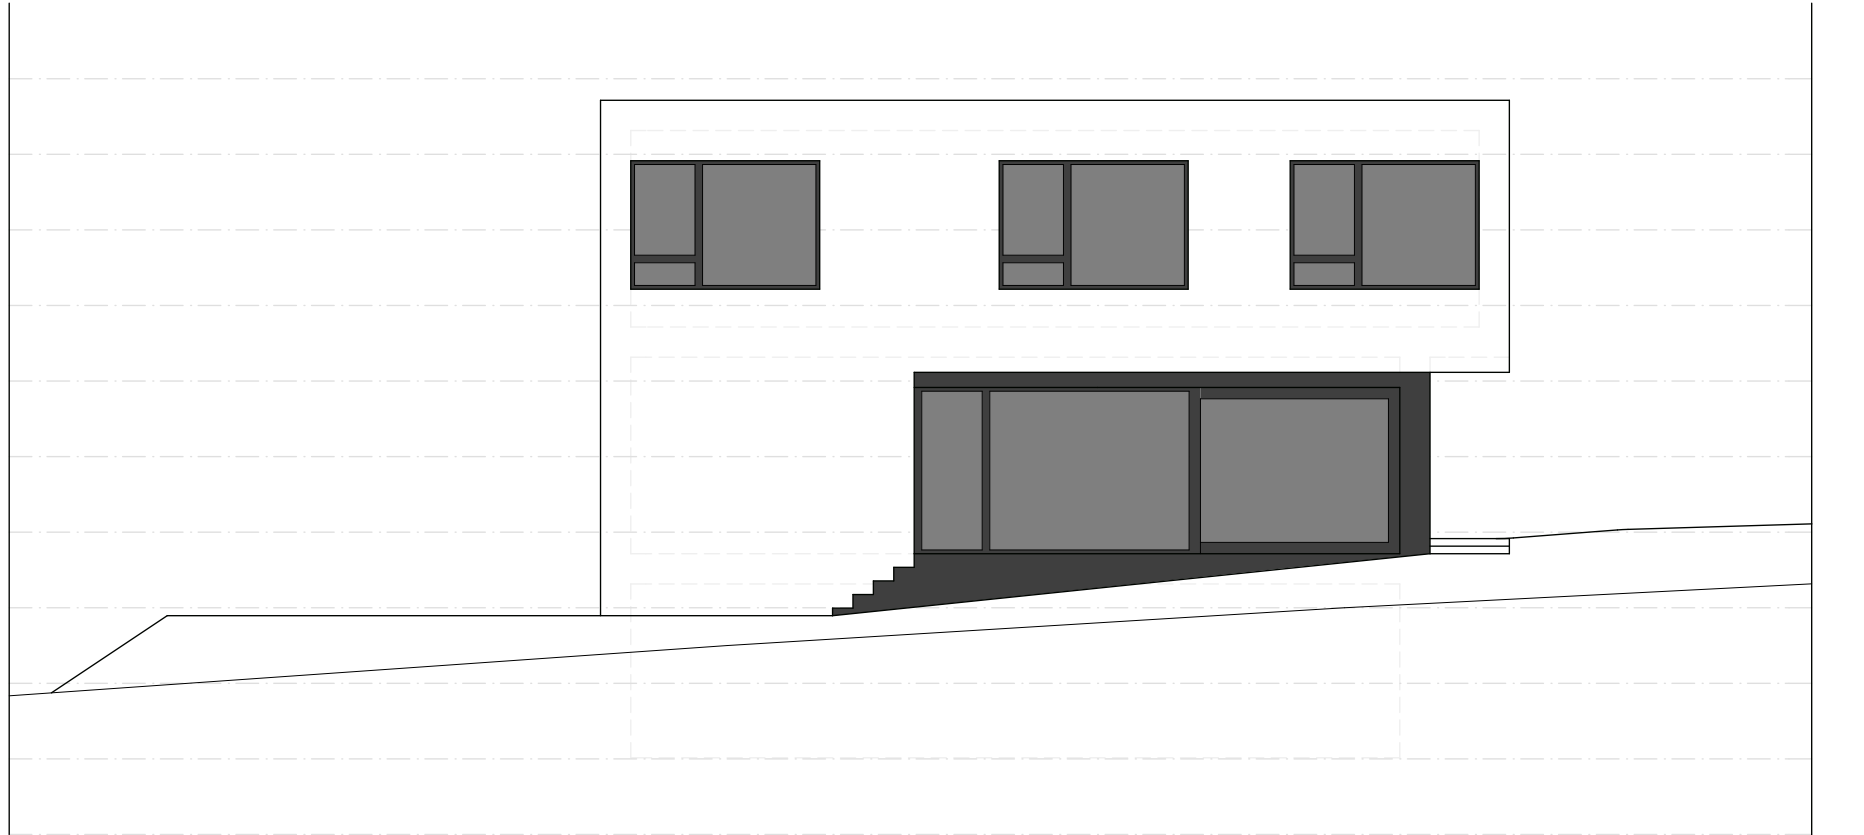
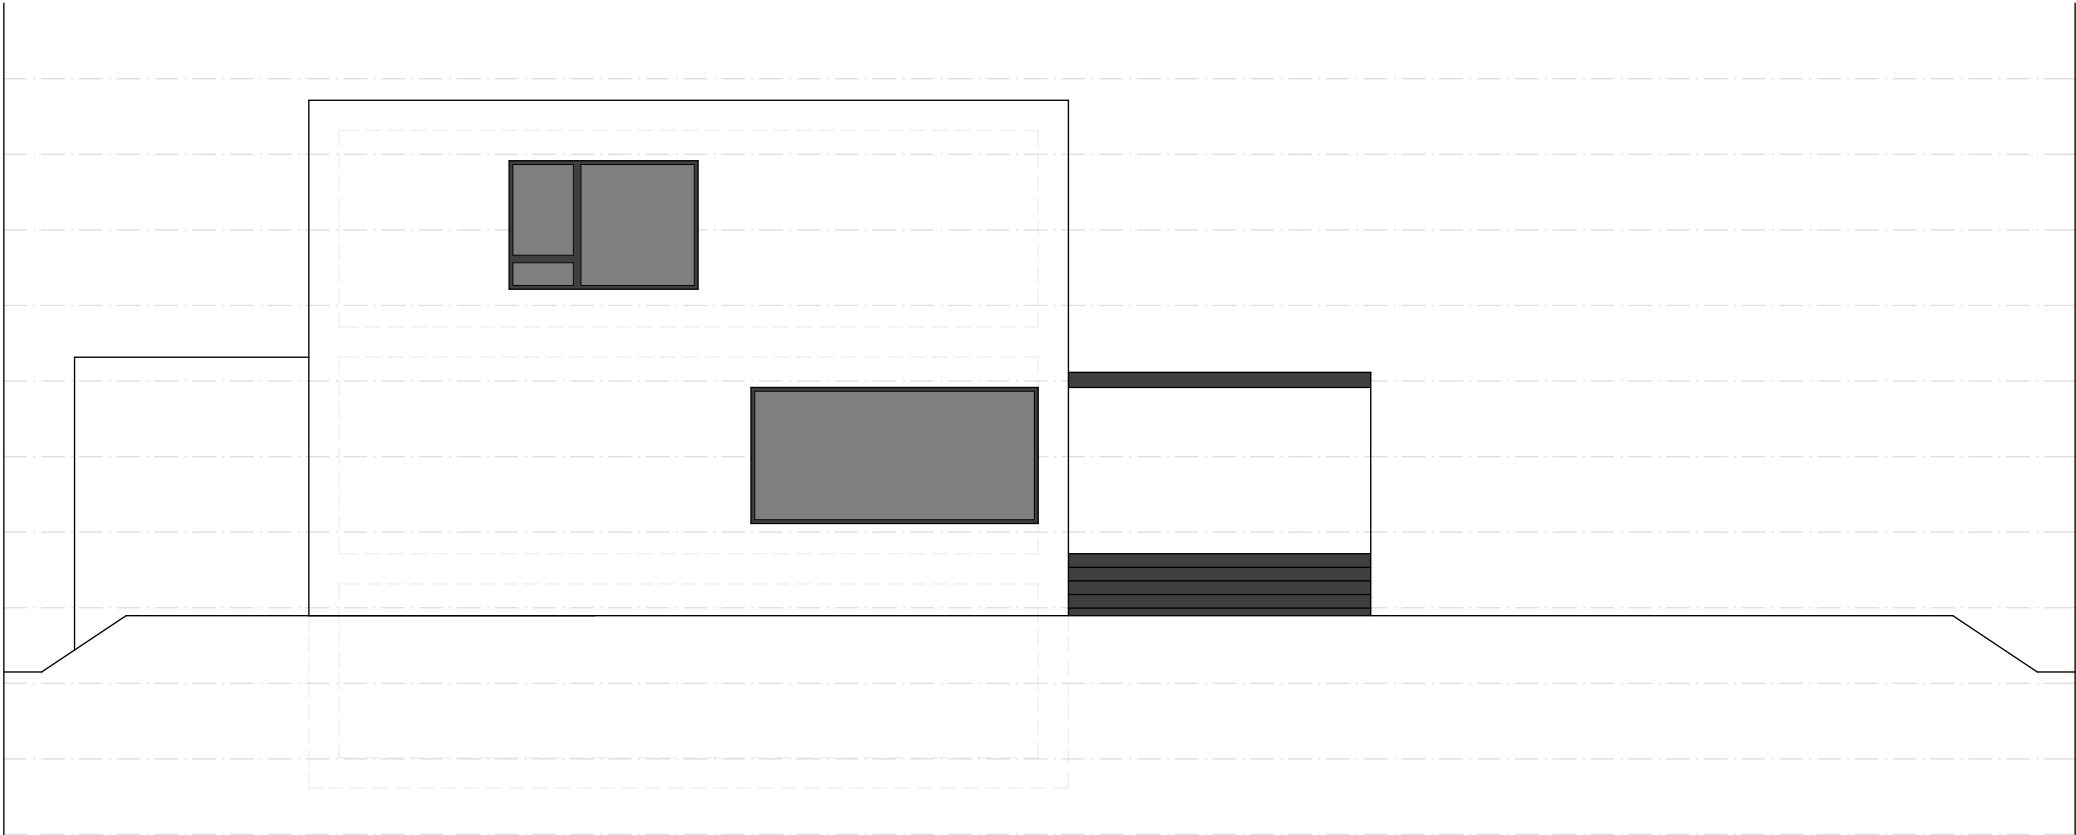
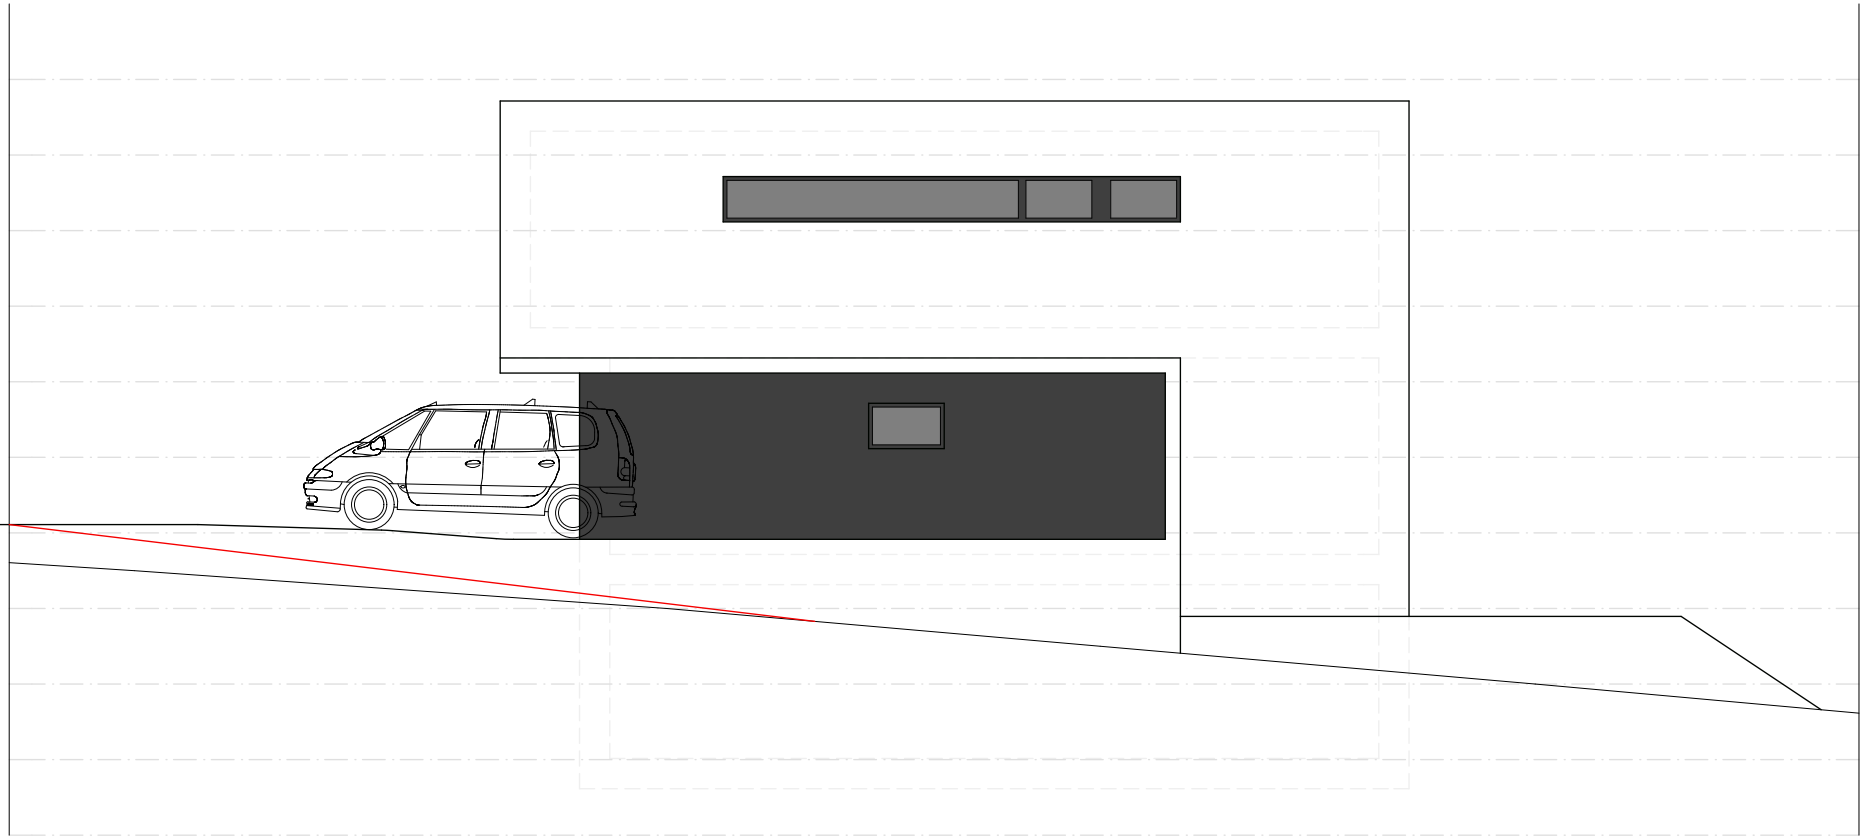


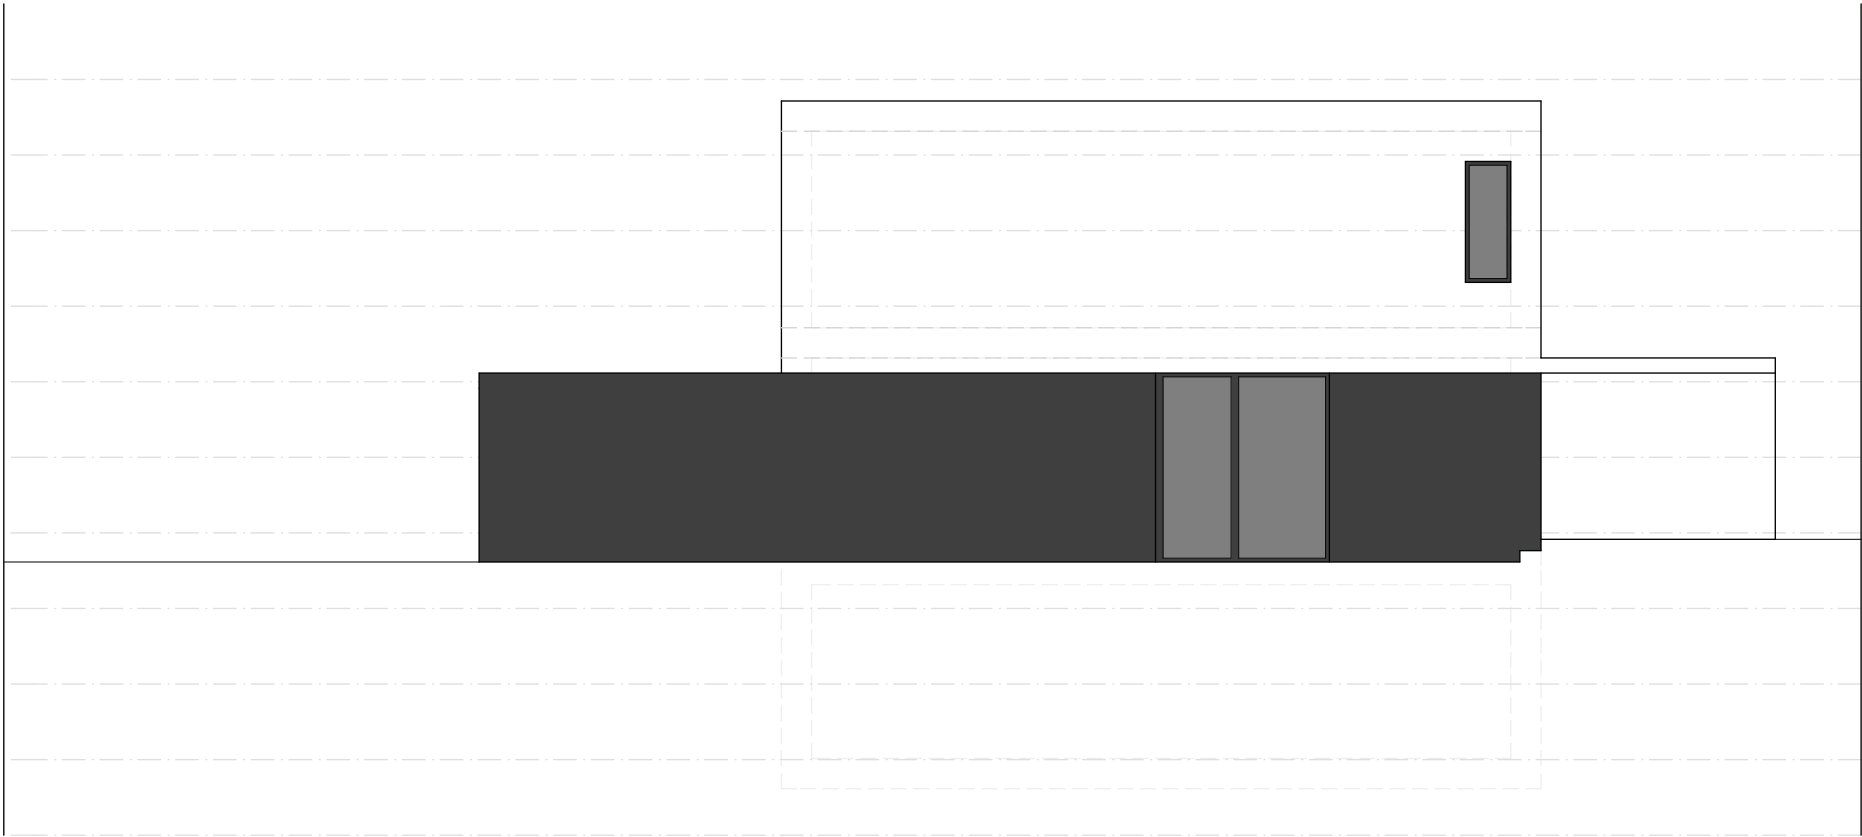

Fassaden 1: 100