


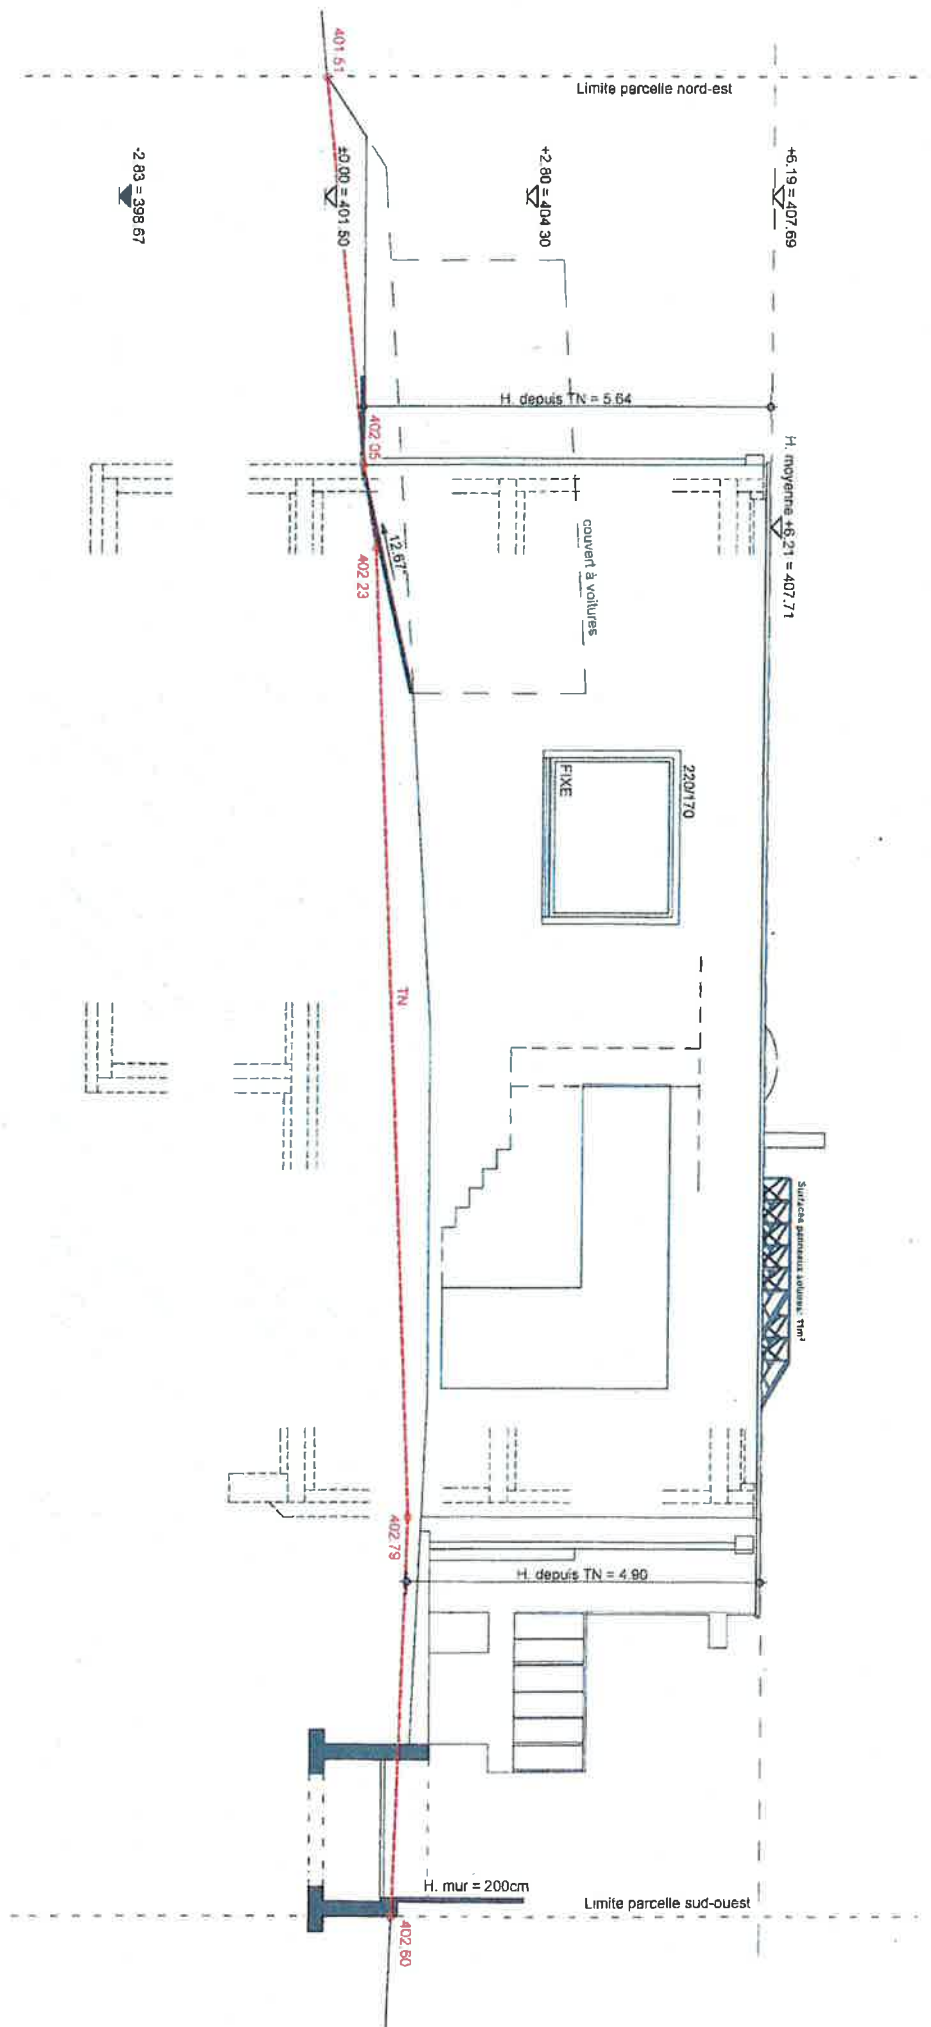

Façade NO 1:100