


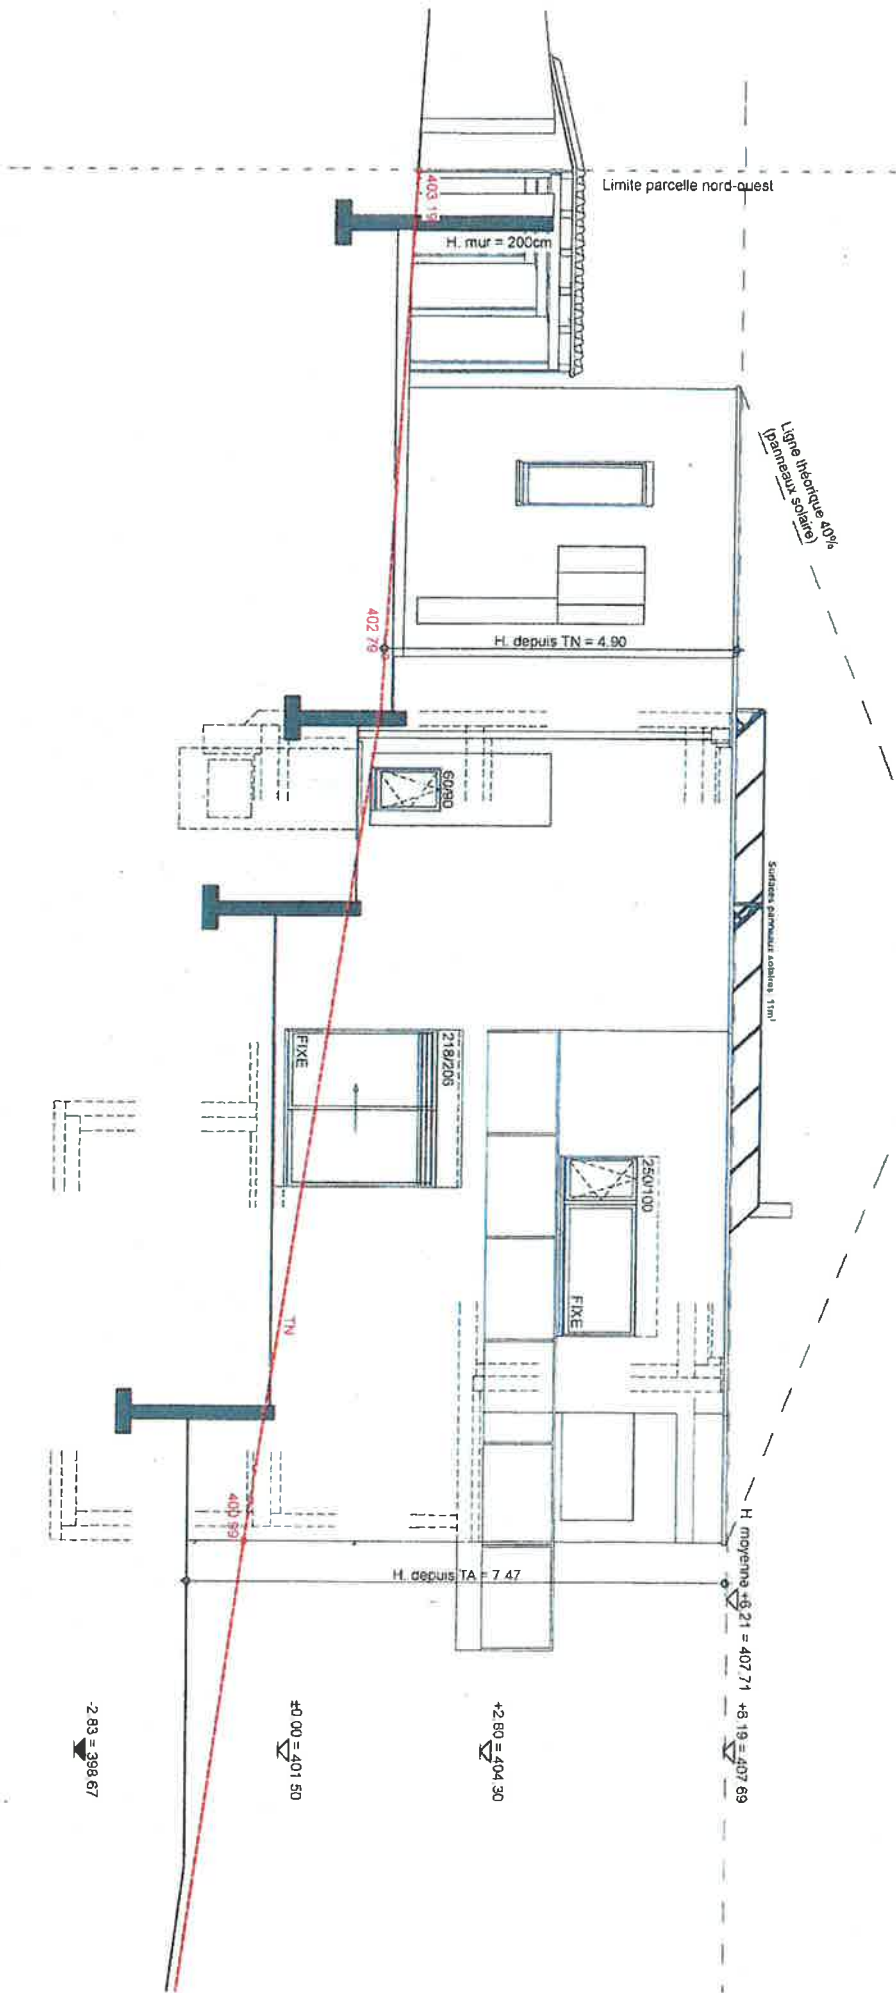

Façade SO 1:100