


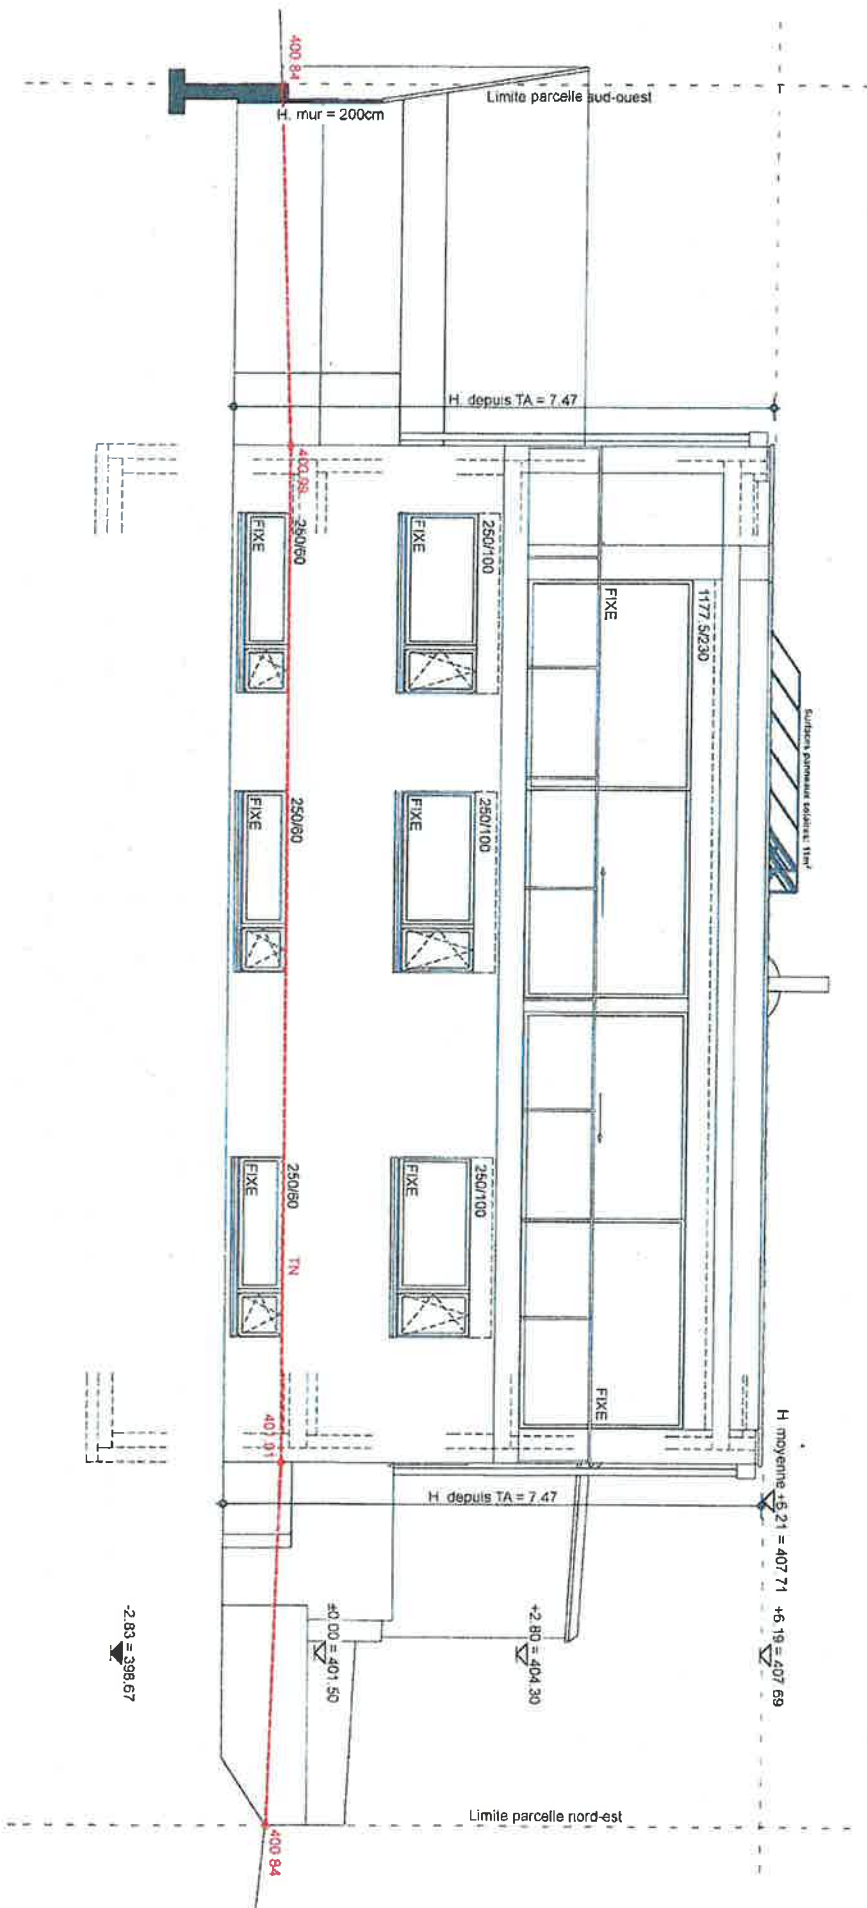

Façade SE 1:100