


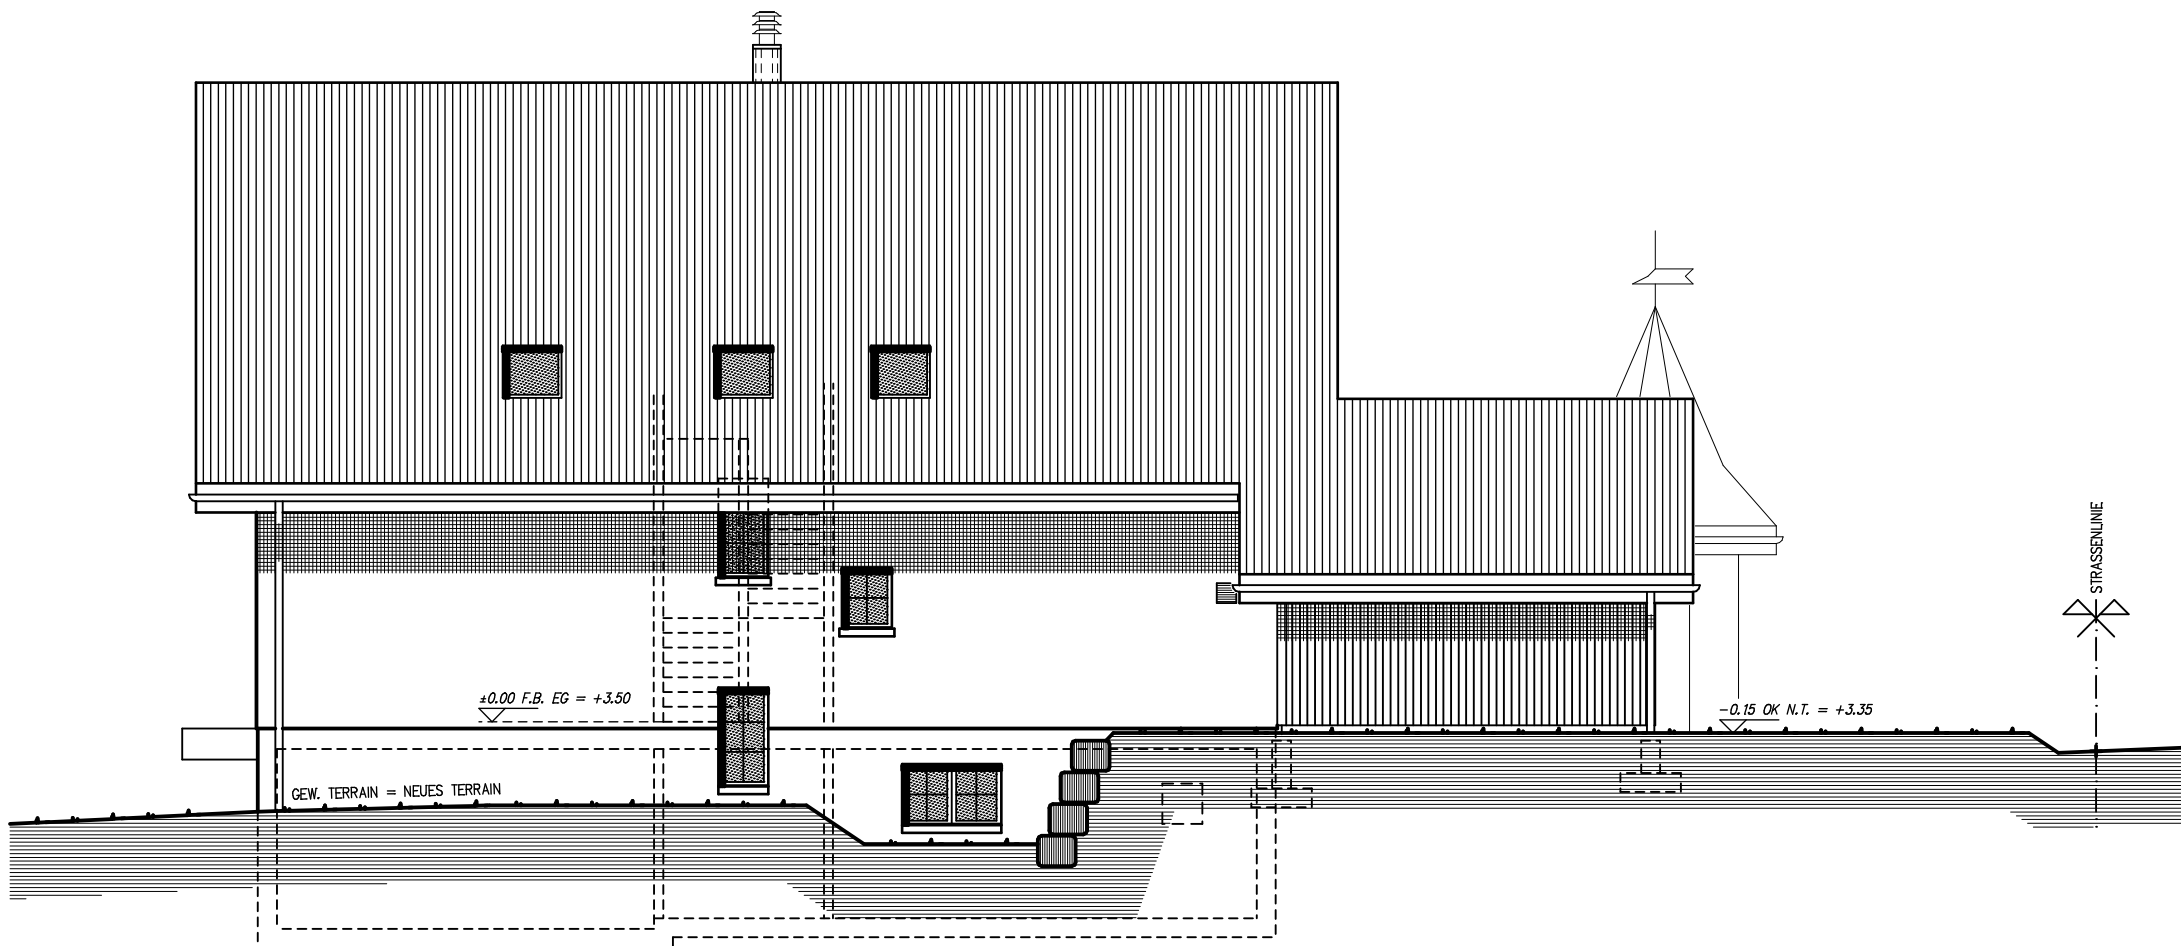

NORD-WEST FASSADE