


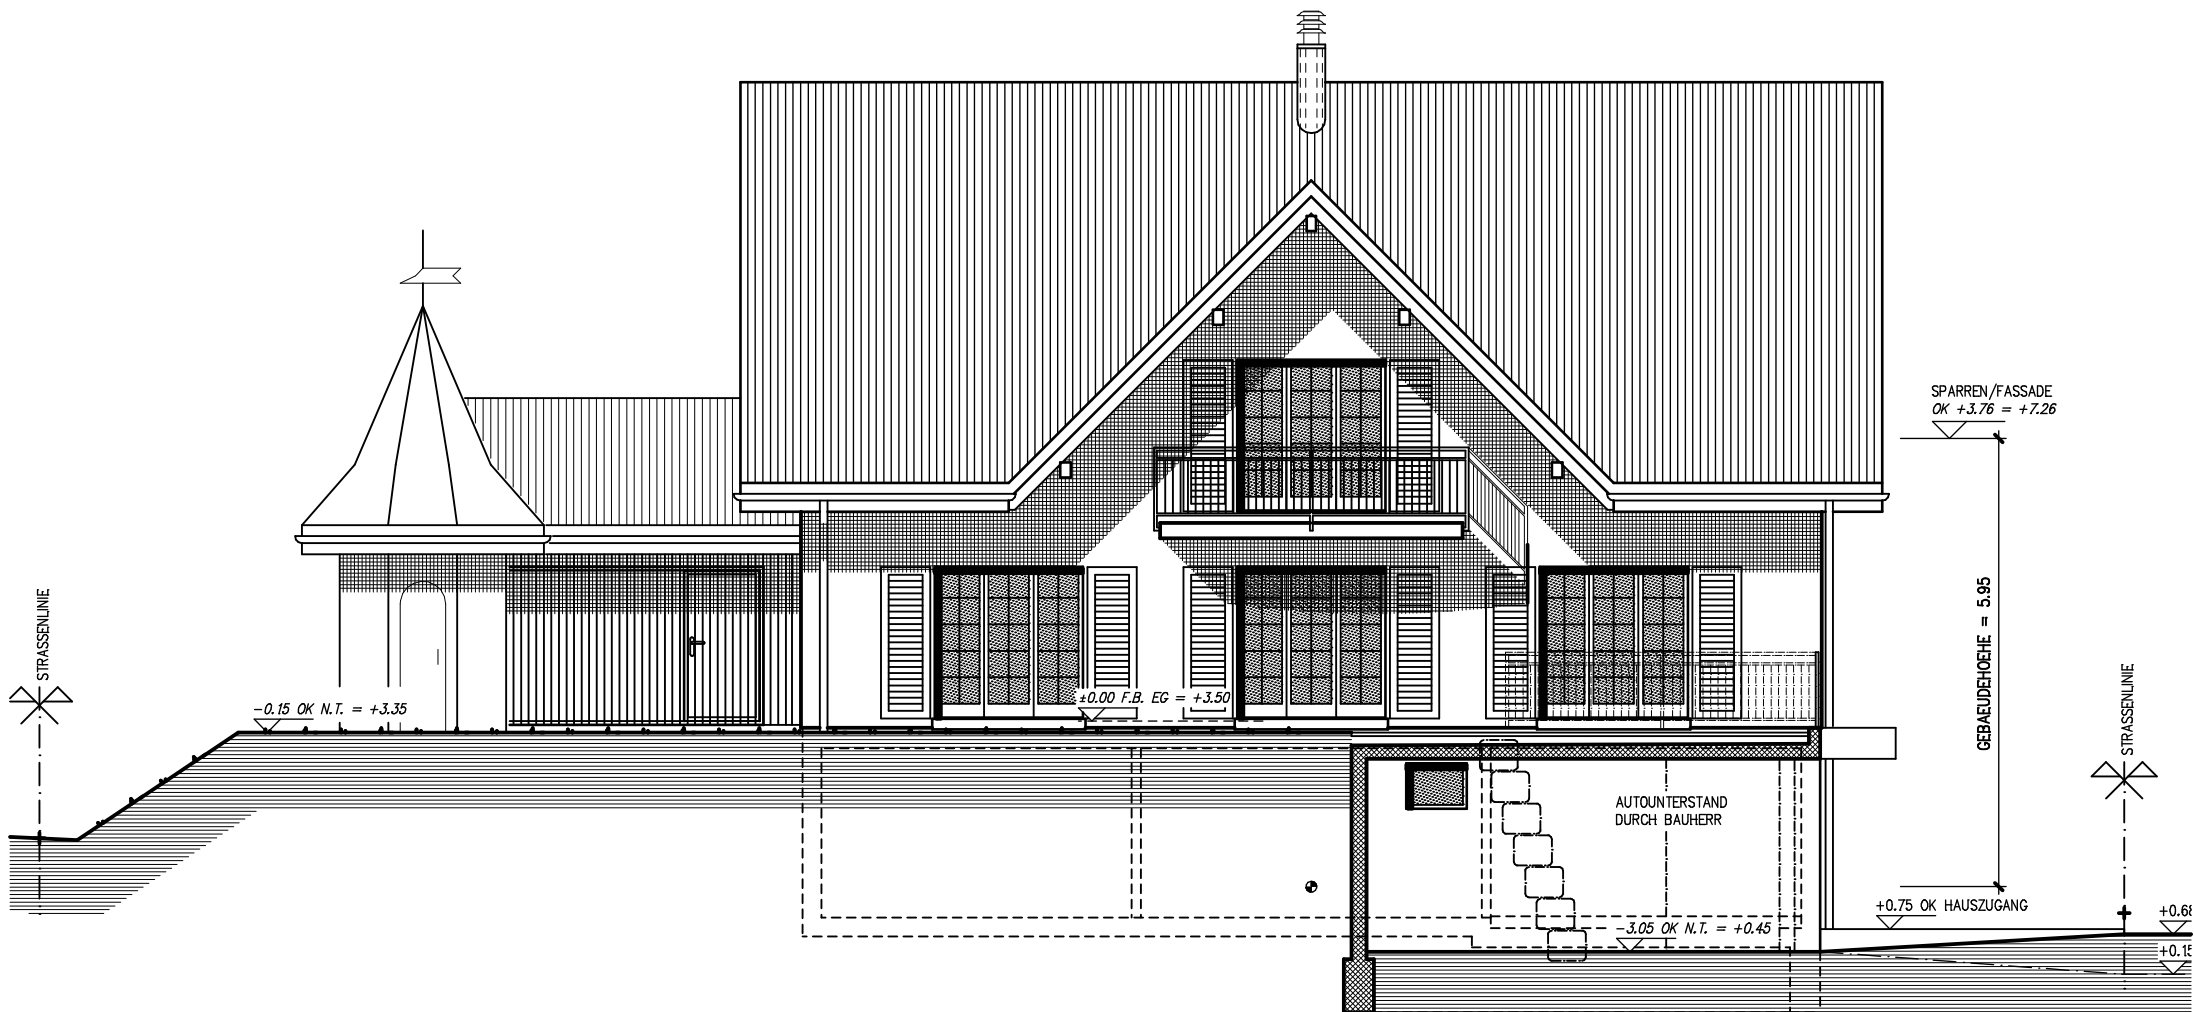

SUED-OST FASSADE