


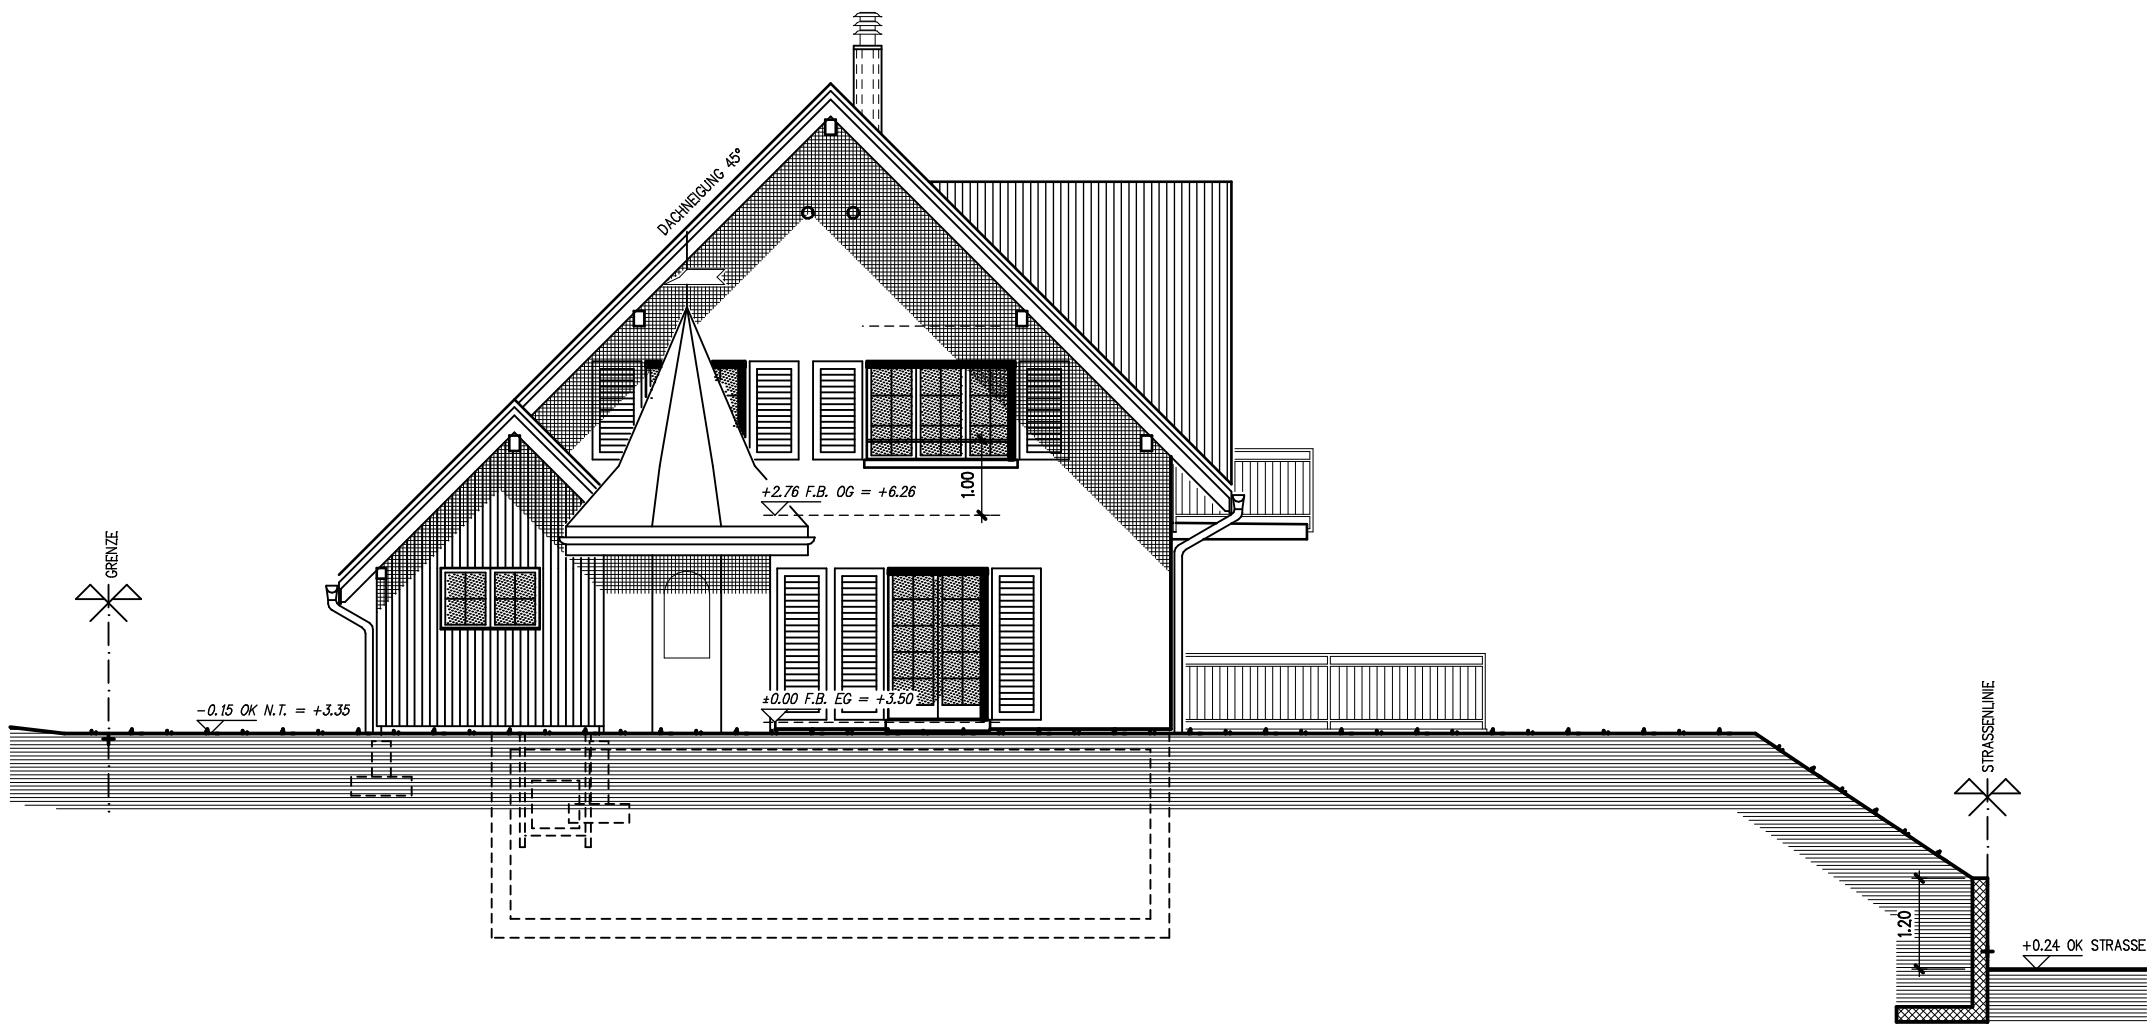

SUED-WEST FASSADE