


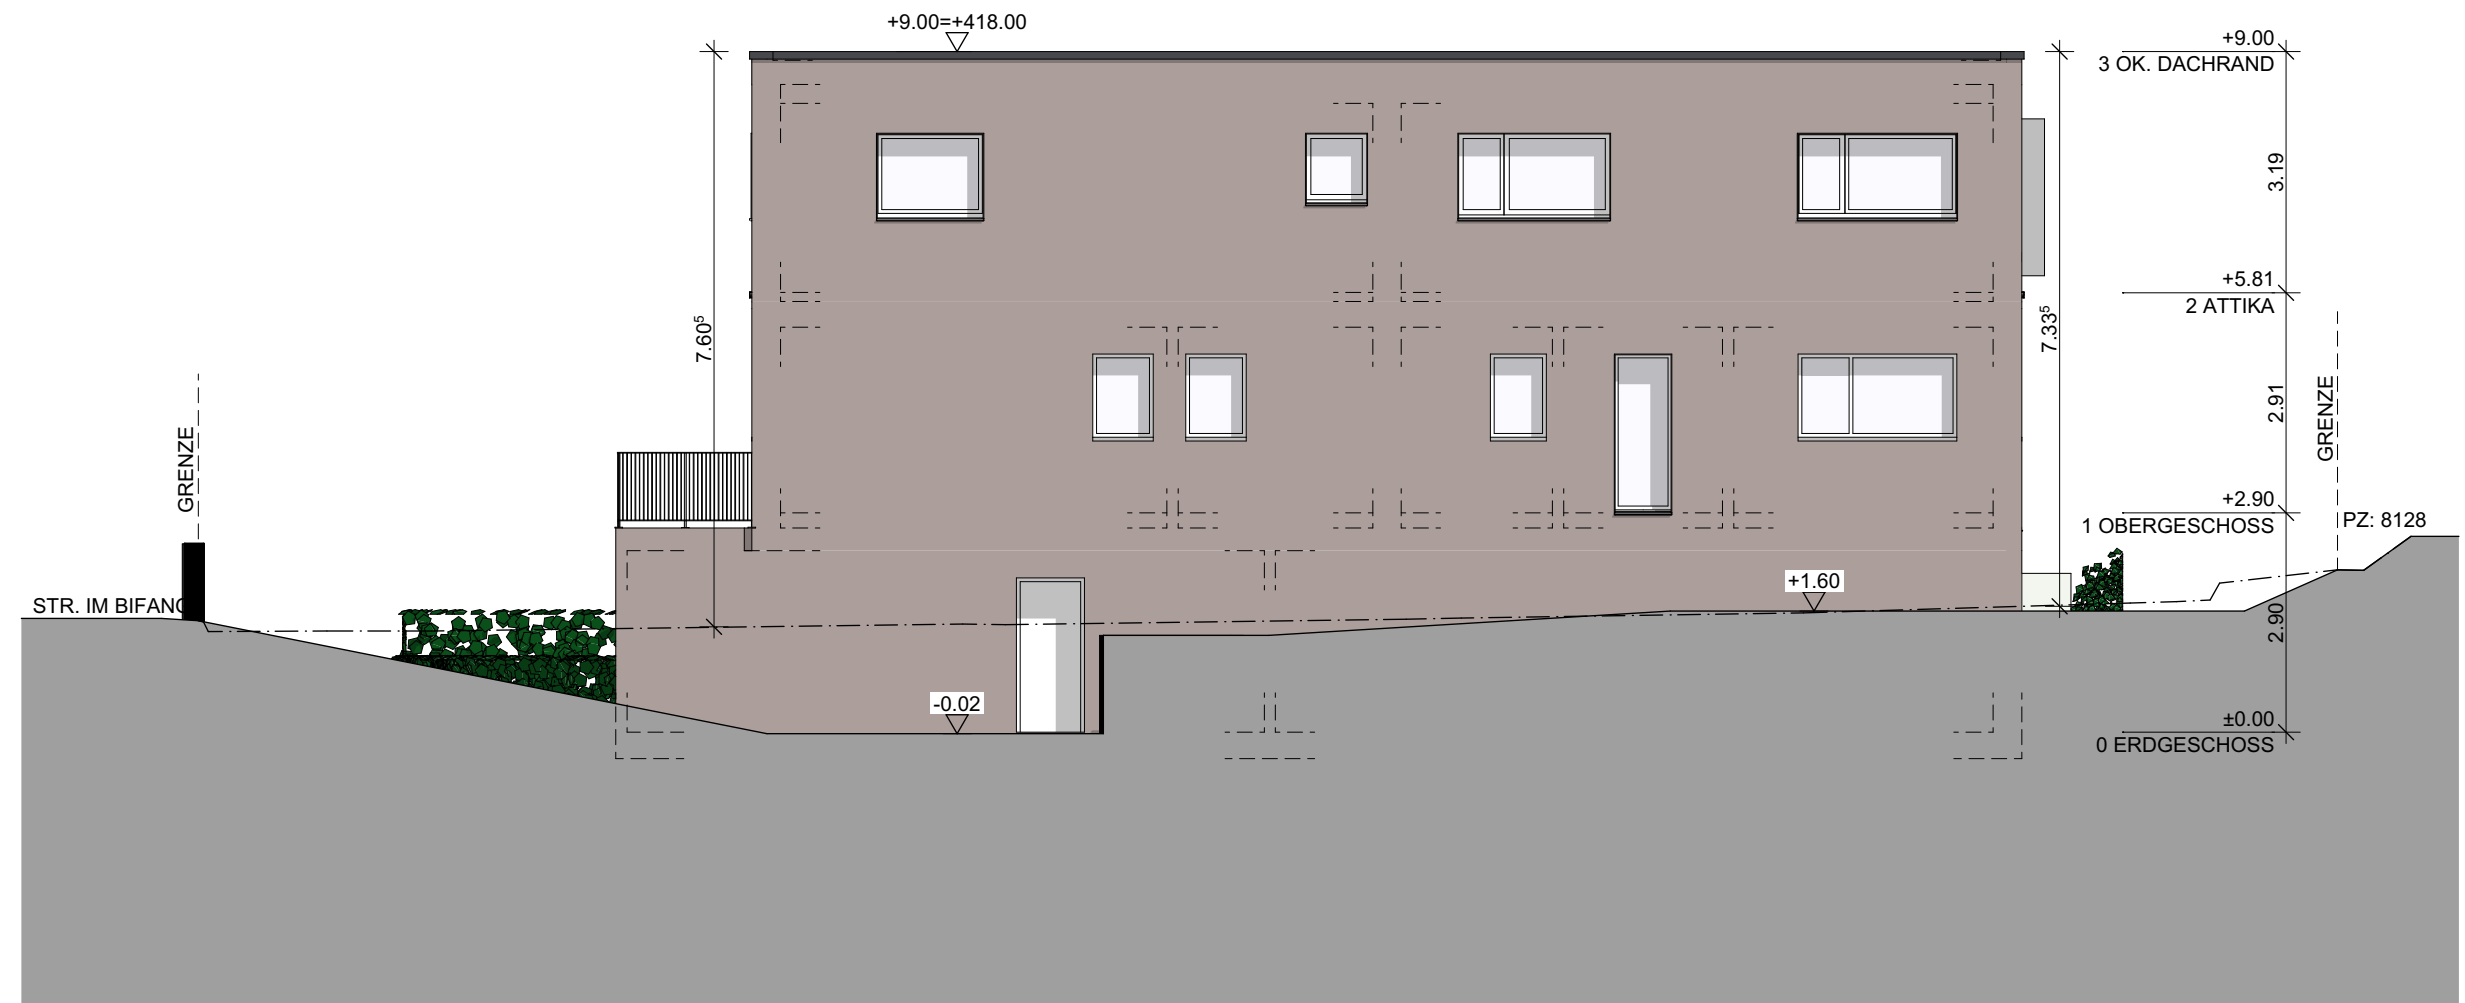

NORDWESTFASSADE 1:100
DAT: 04.12.18, REV: , GEZ: PA