




PANDITARAMA MEDITATION CENTER- SOUND BARRIER WALL
ALTERNATIVE 1

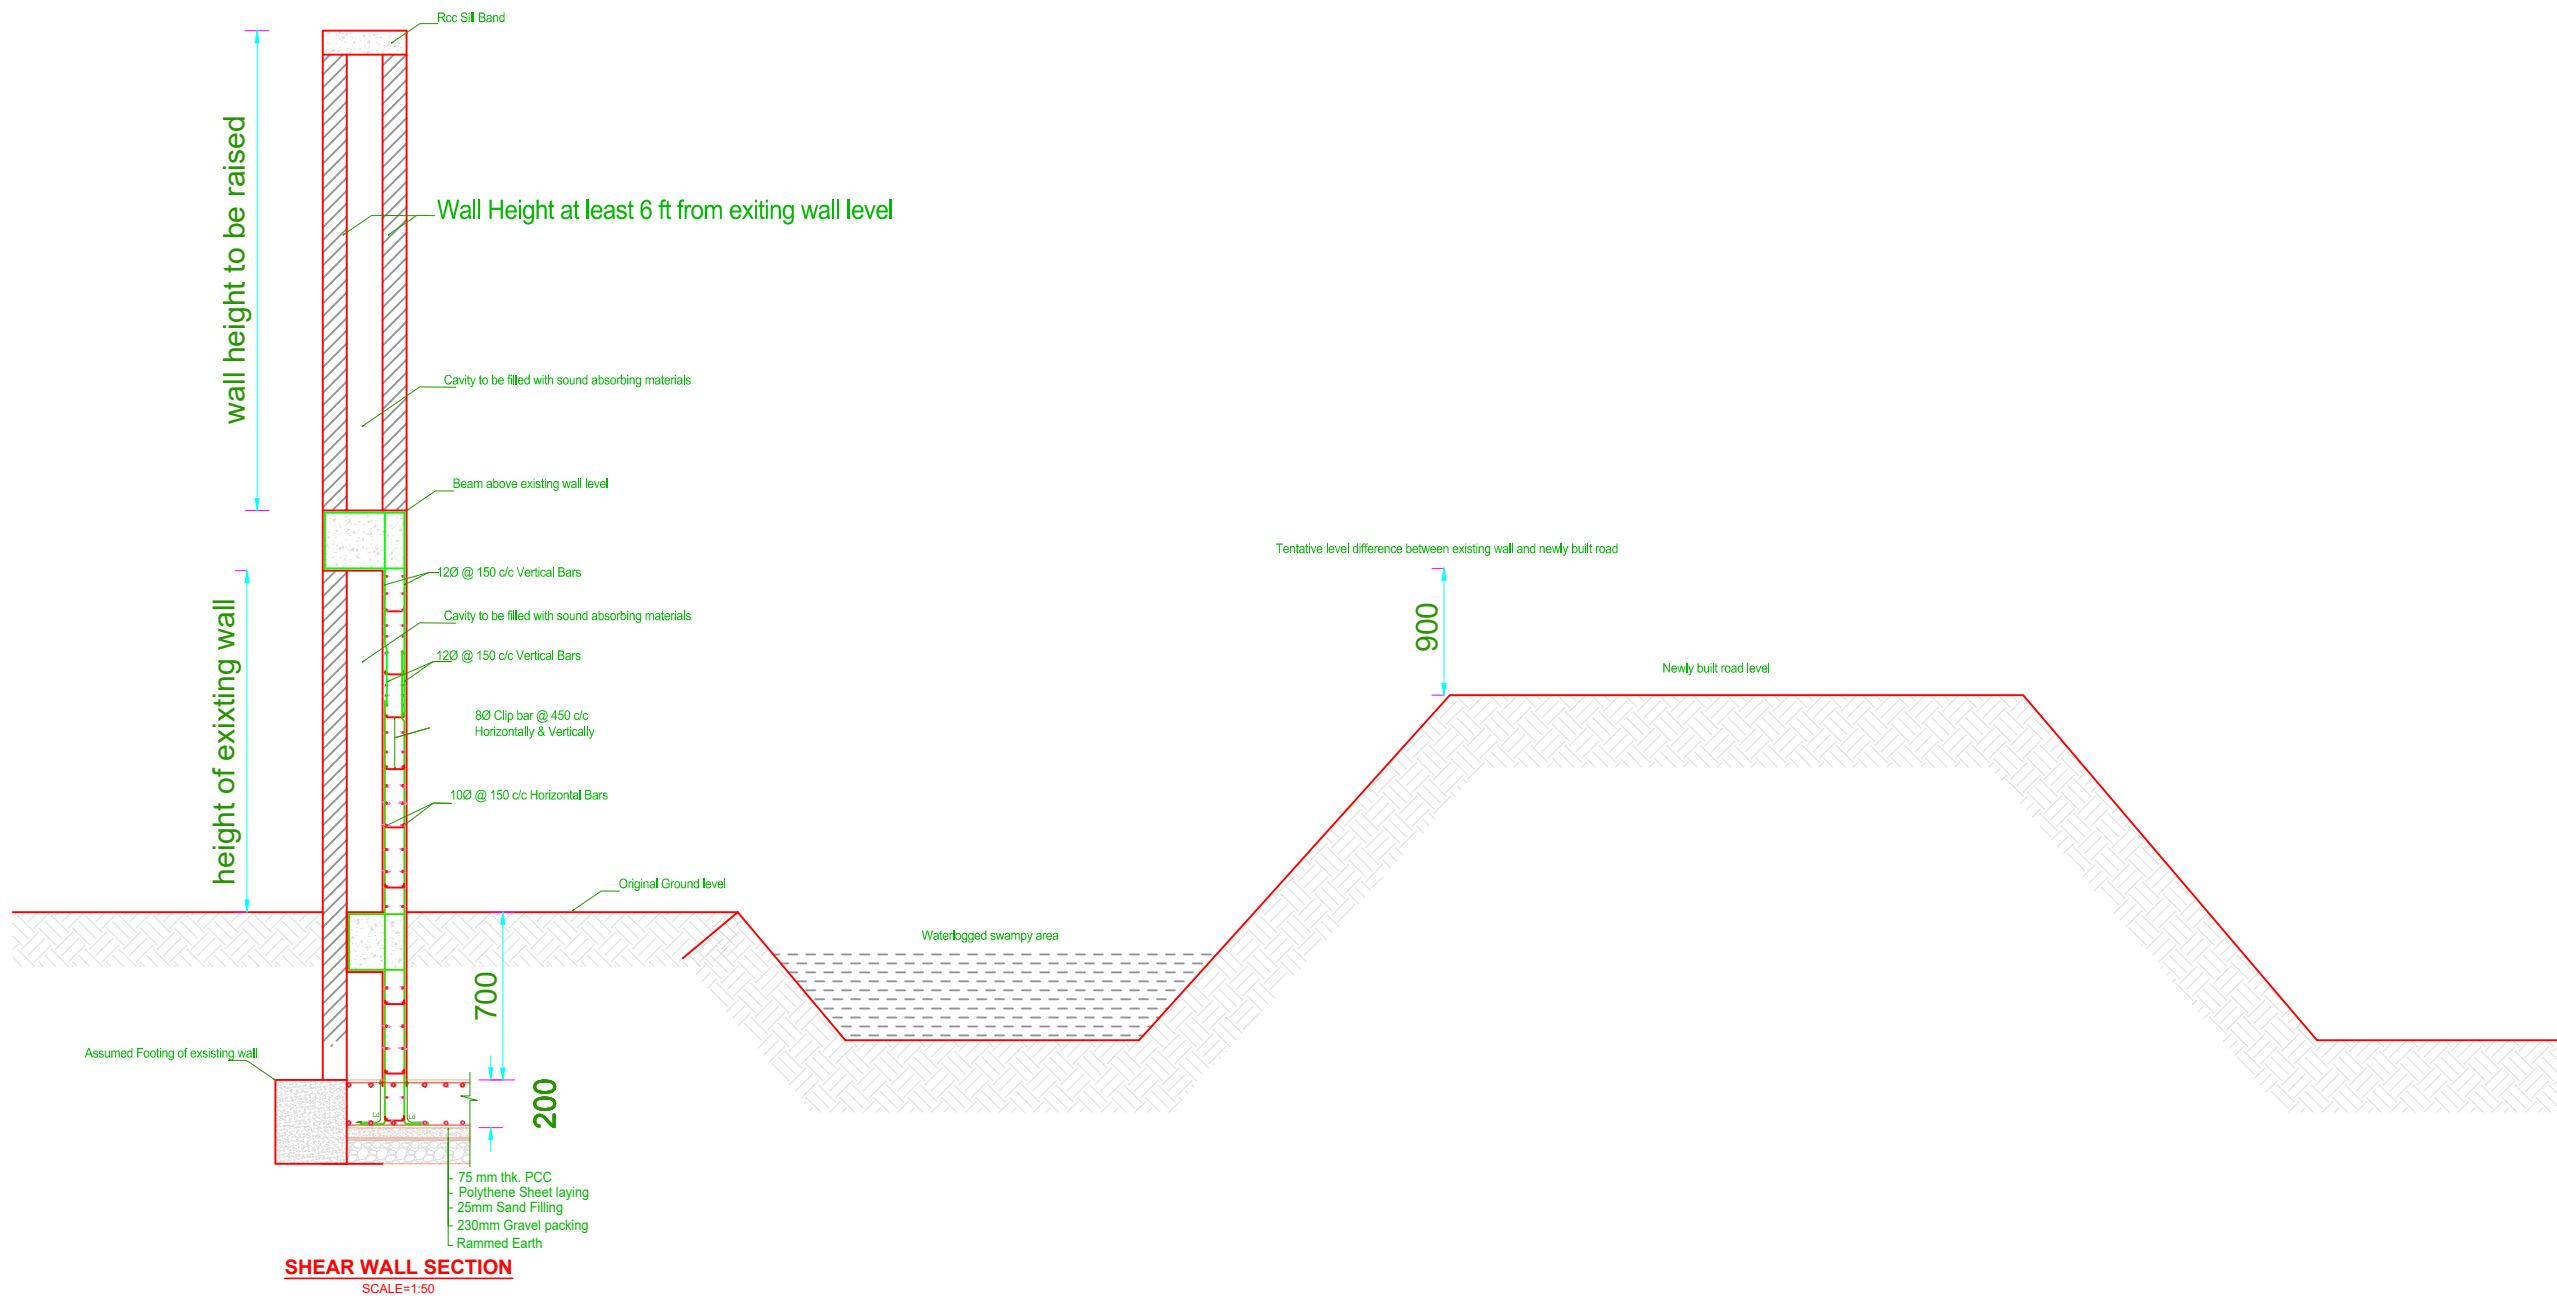


PANDITARAMA MEDITATION CENTER- SOUND BARRIER WALL
ALTERNATIVE 1

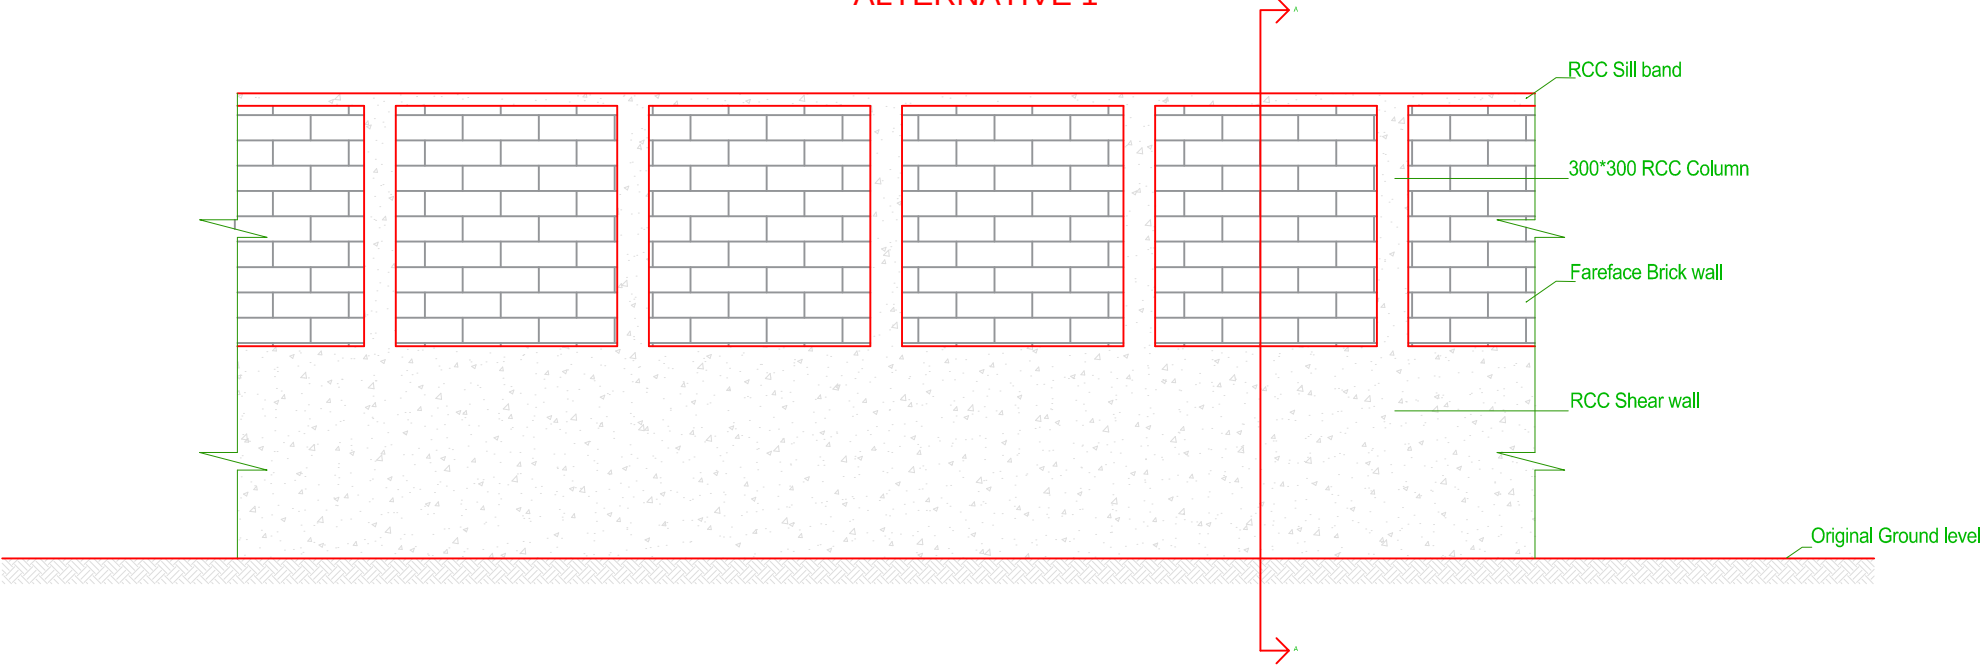


WALL ELEVATION
SCALE=1:50

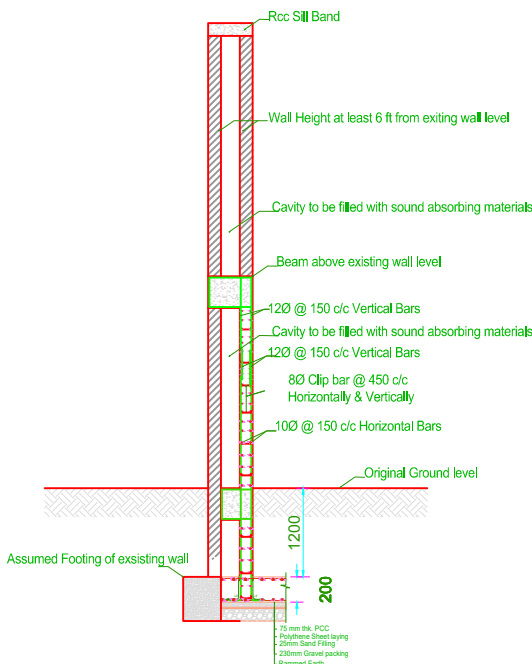

WALL SECTION
SCALE=1:50

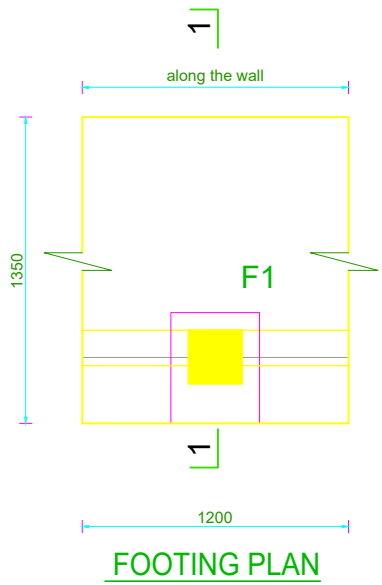

FOOTING PLAN

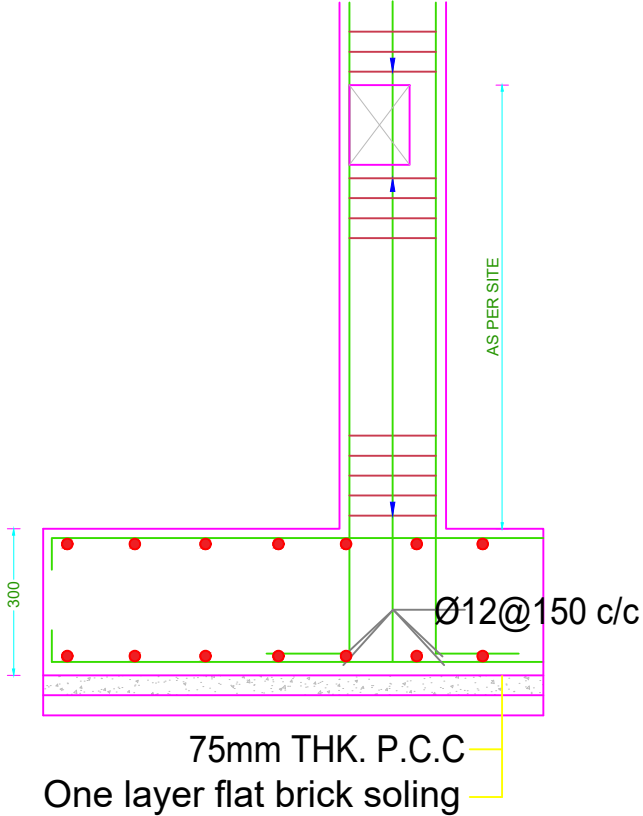


SECTION AT 1-1

SHEAR WALL DESIGN UPTO EXISTING WALL HEIGHT


PANDITARAMA MEDITATION CENTER- SOUND BARRIER WALL

ALTERNATIVE 2

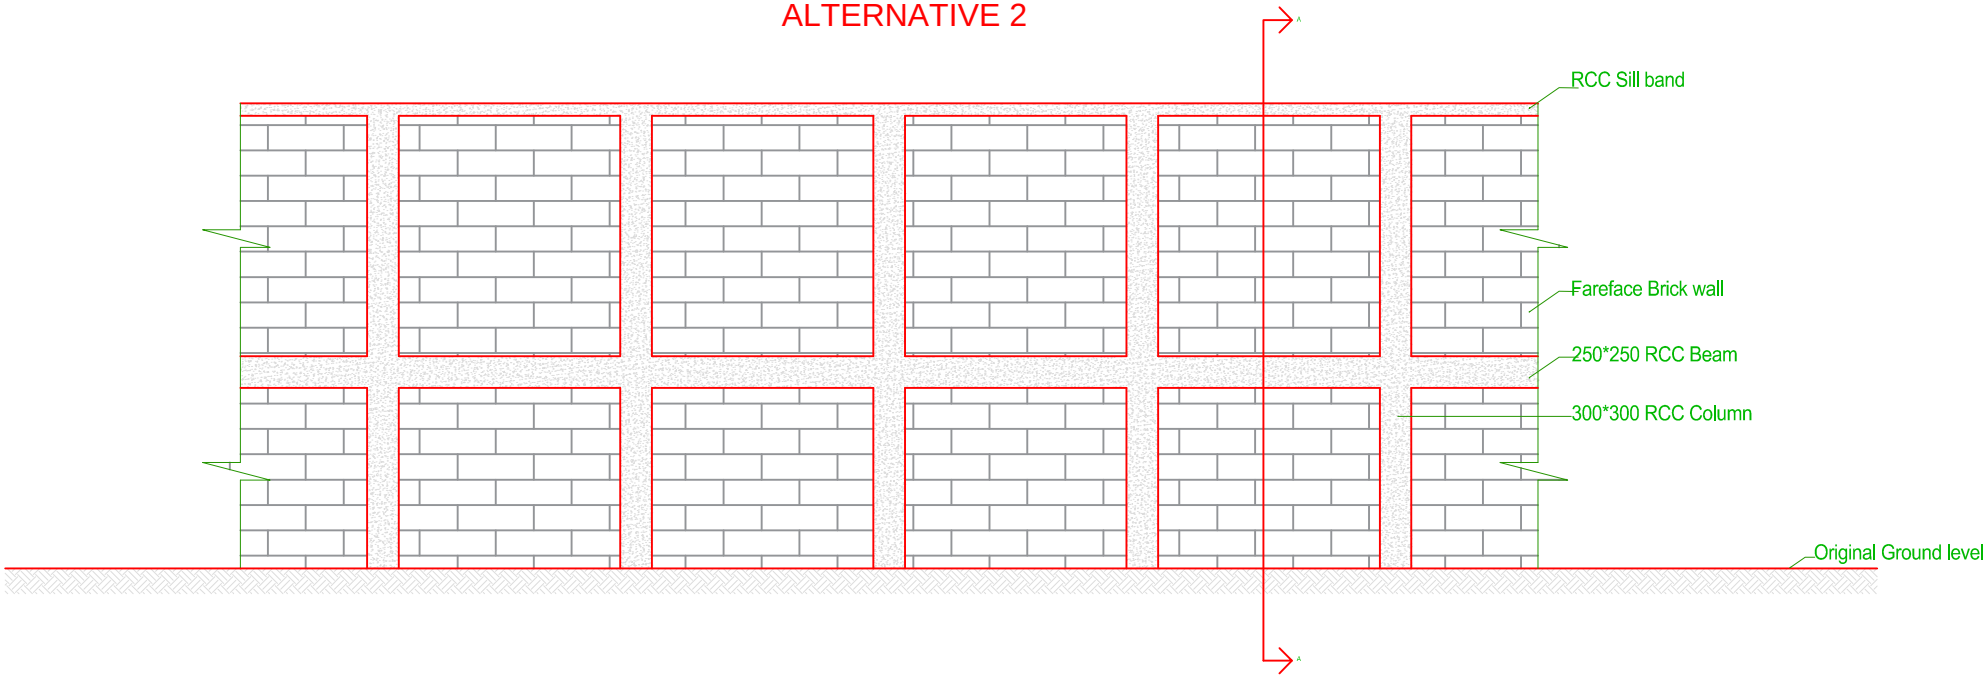



WALL ELEVATION

SCALE=1:50

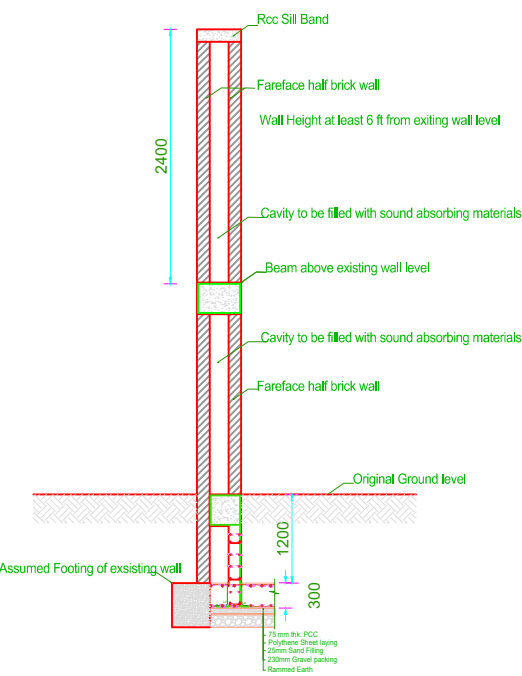

WALL SECTION

SCALE=1:50

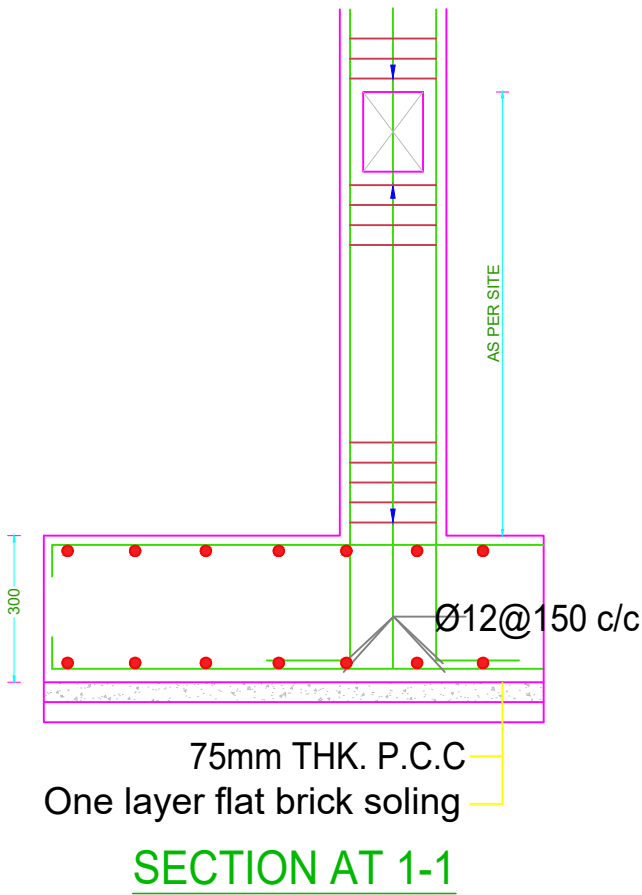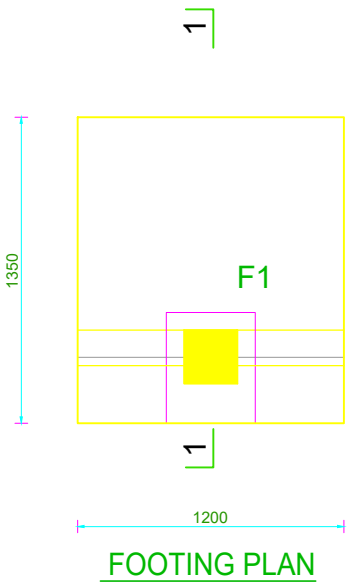

FAREFACE WALL DESIGN