




24. OKTOBER 2009

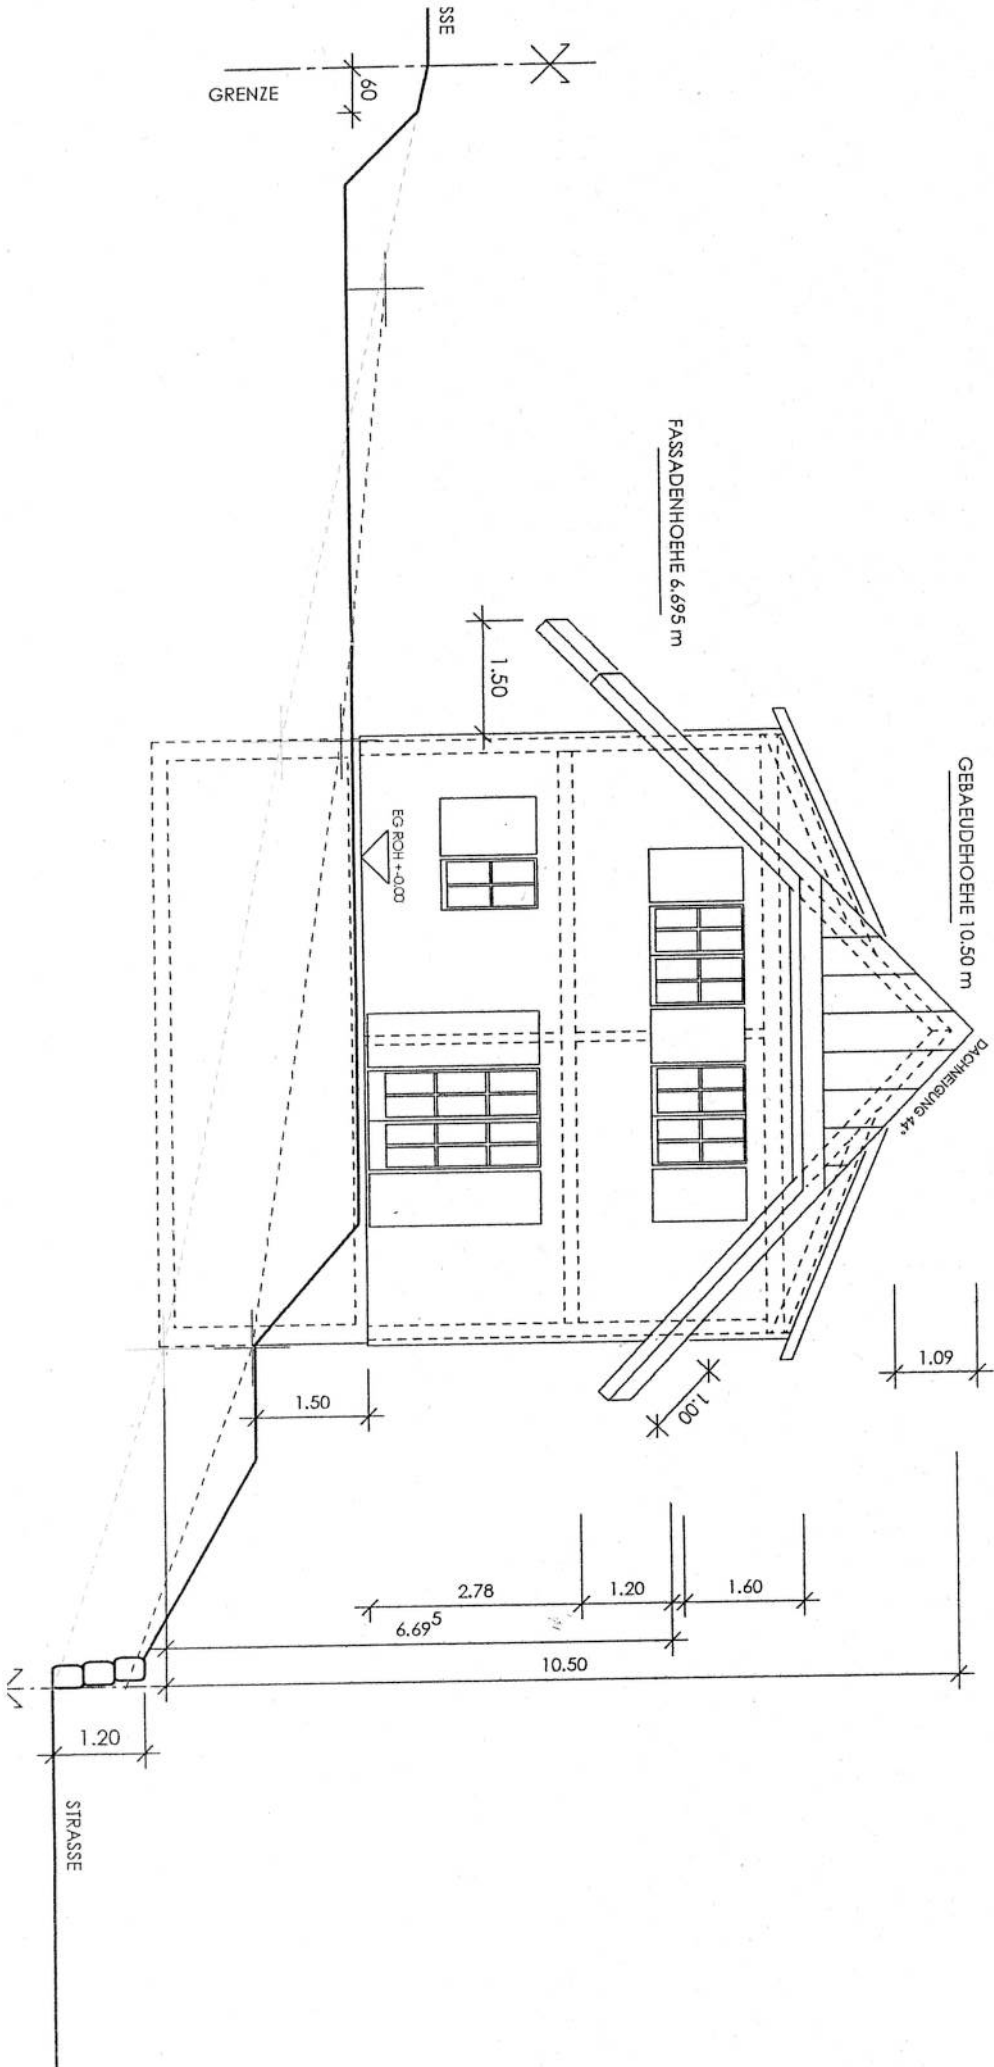


24. OKTOBER 2009

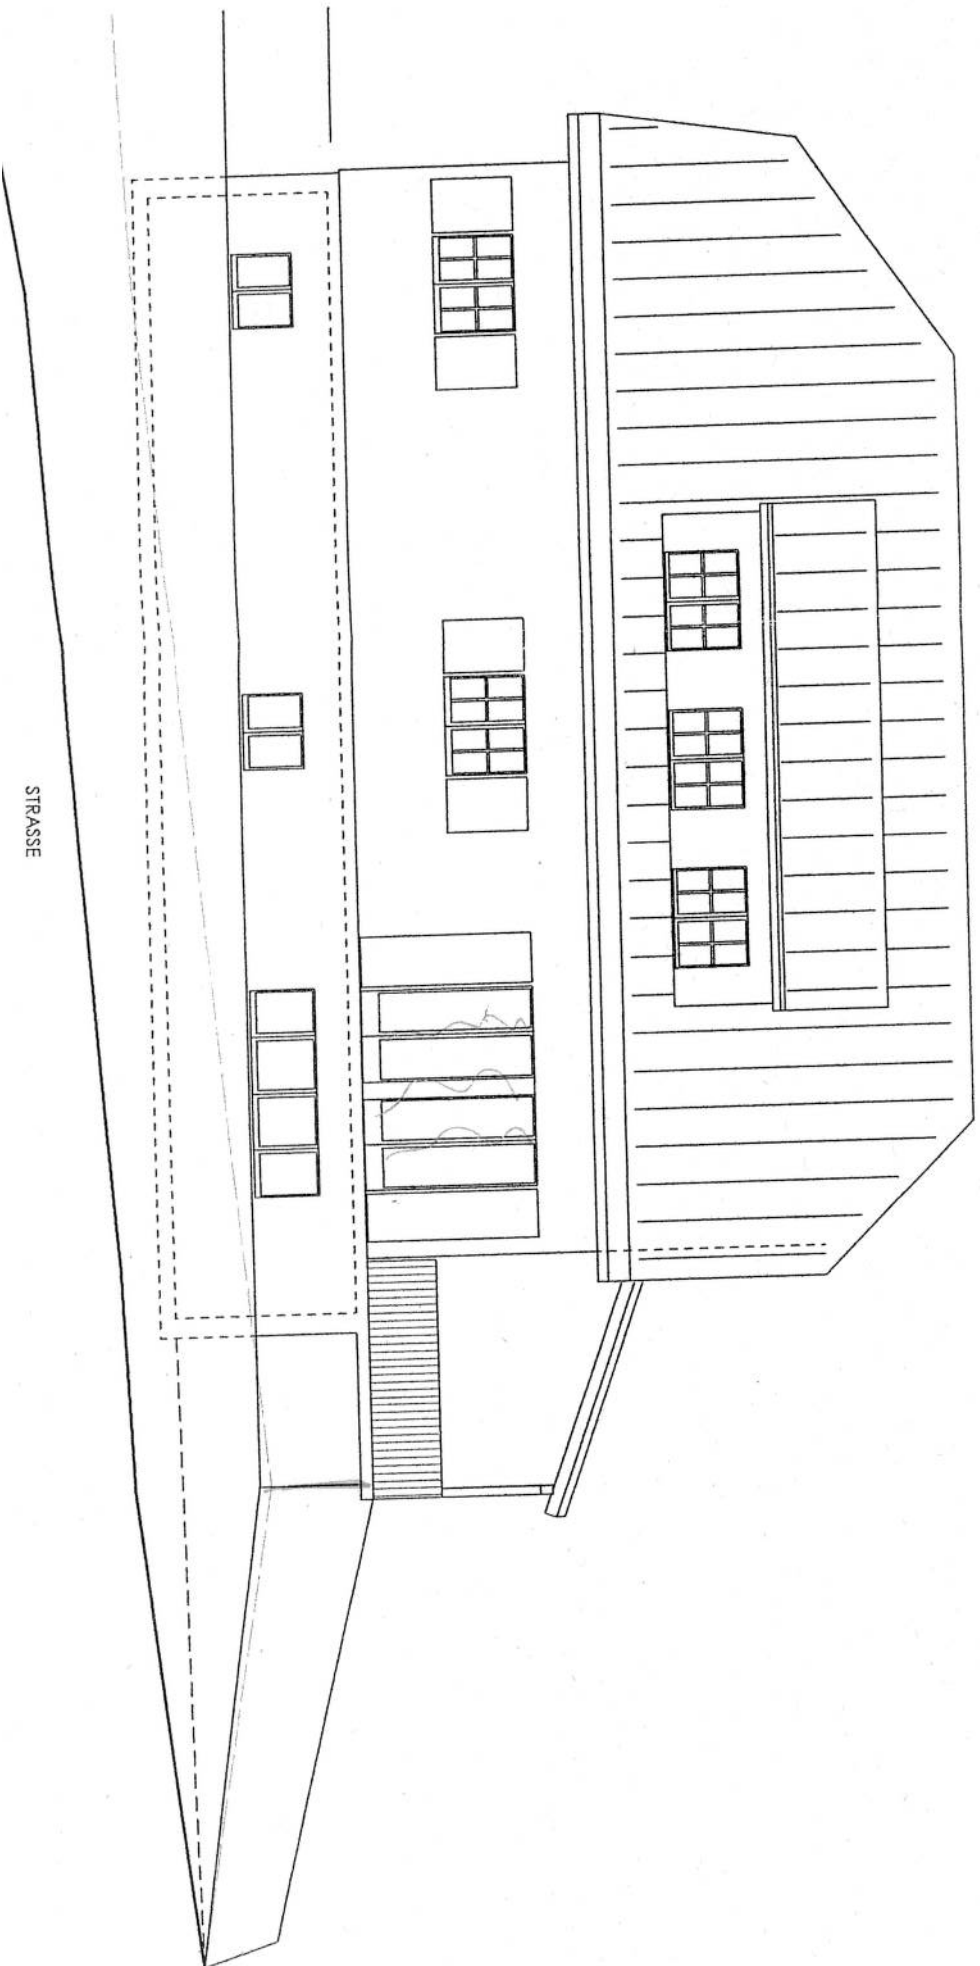


STRASSE

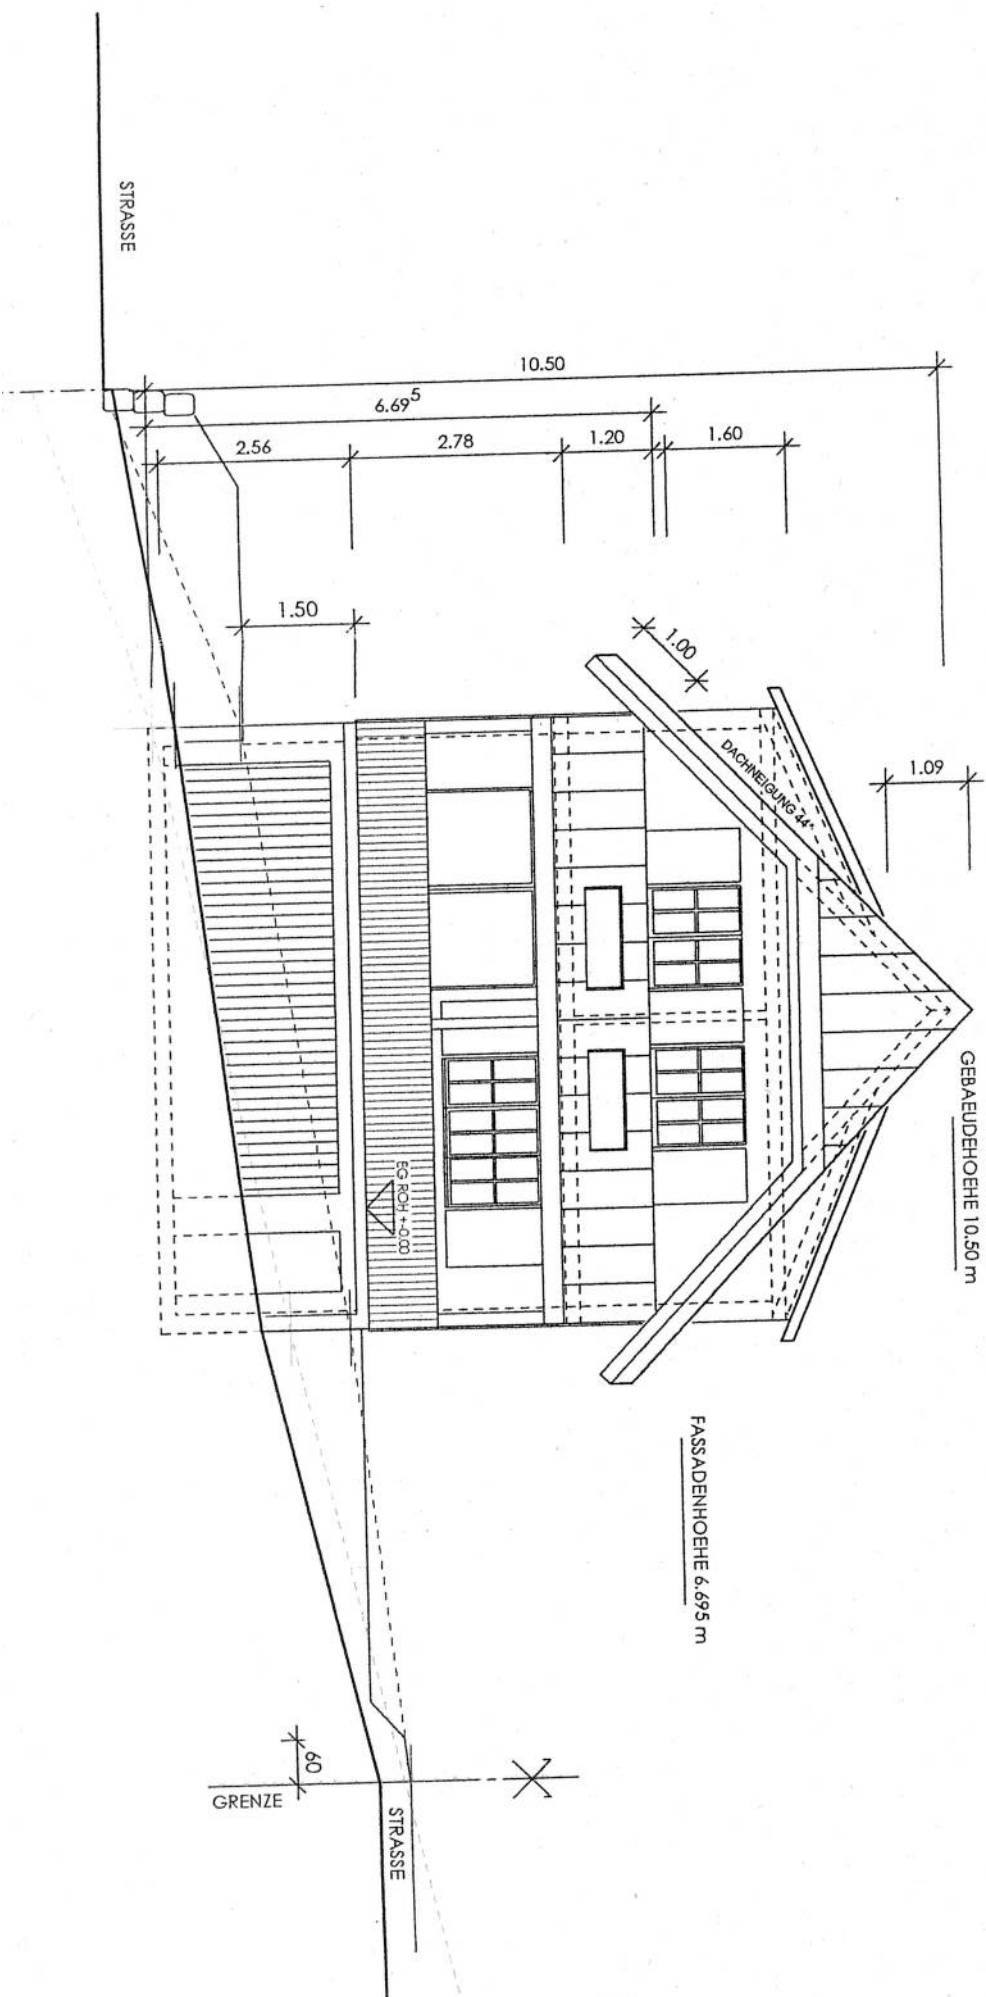

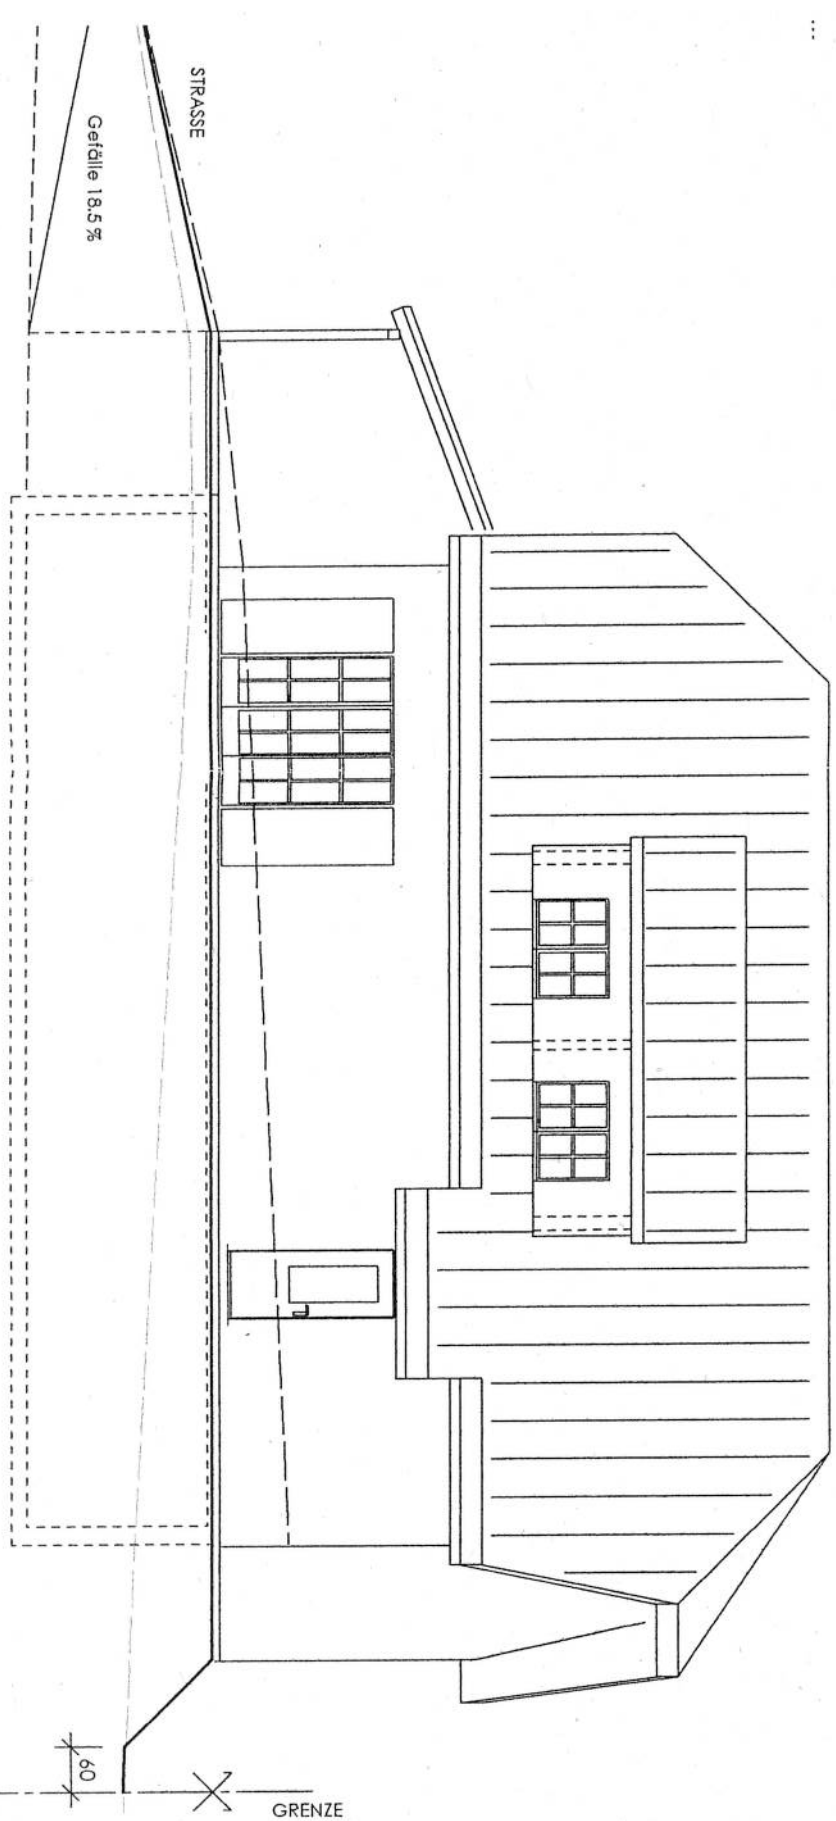


24. OKTOBER 2009

N
S MST. 1:100

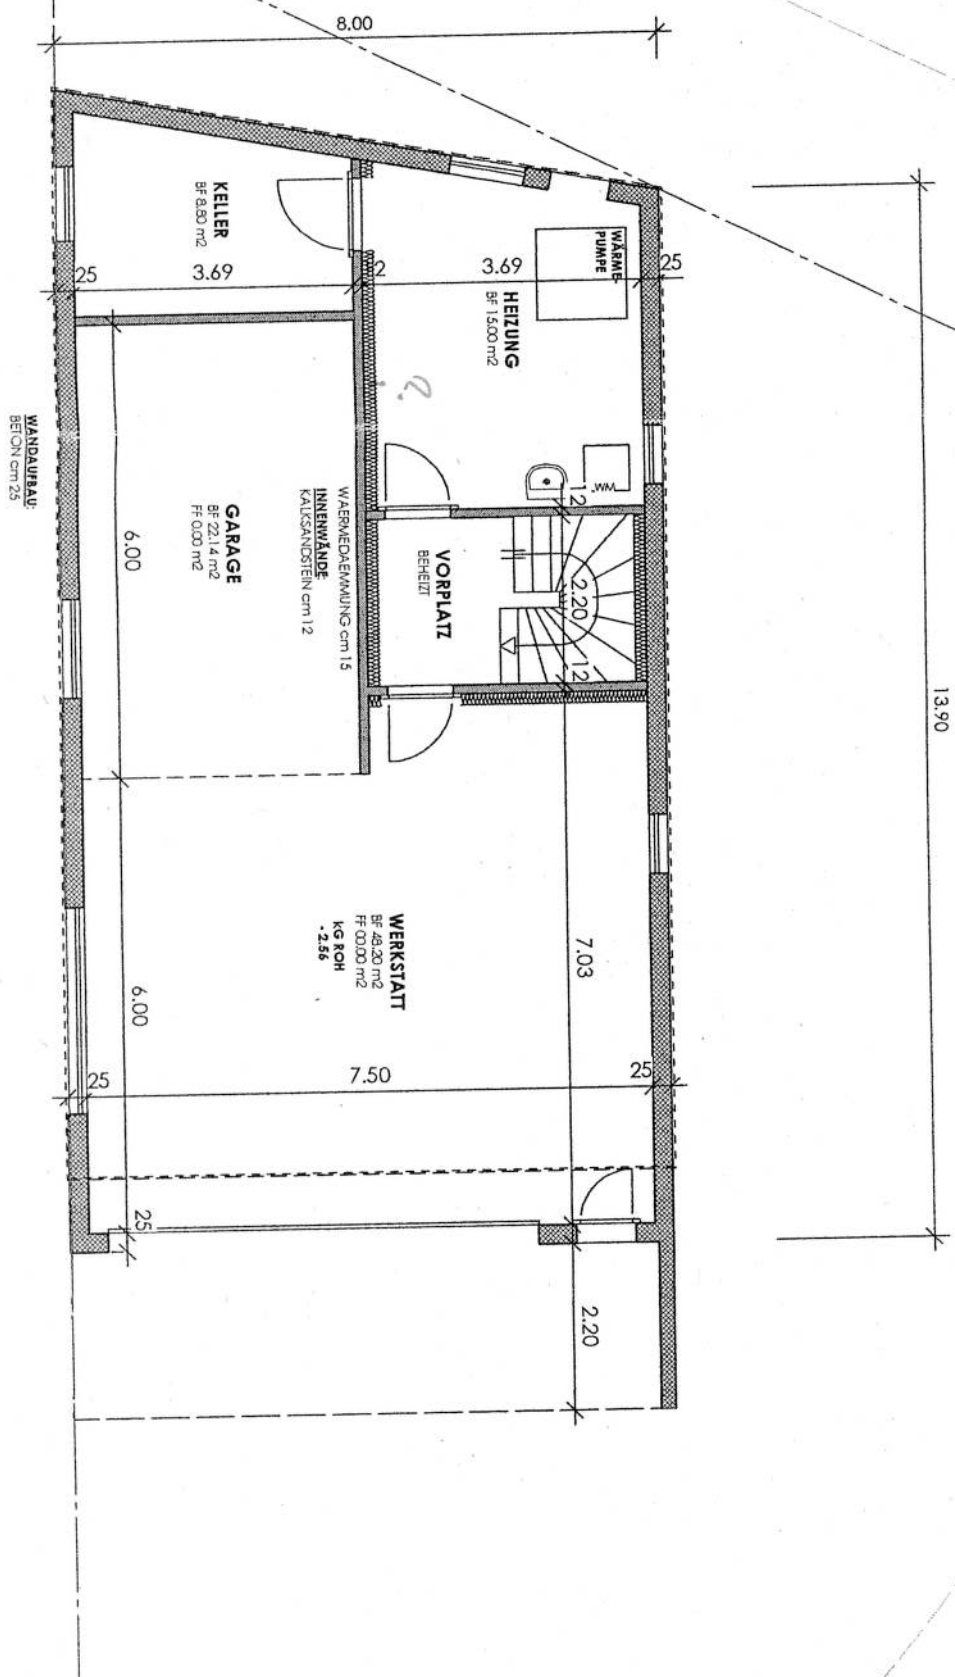


24. OKTOBER 2009

AST. 1:100

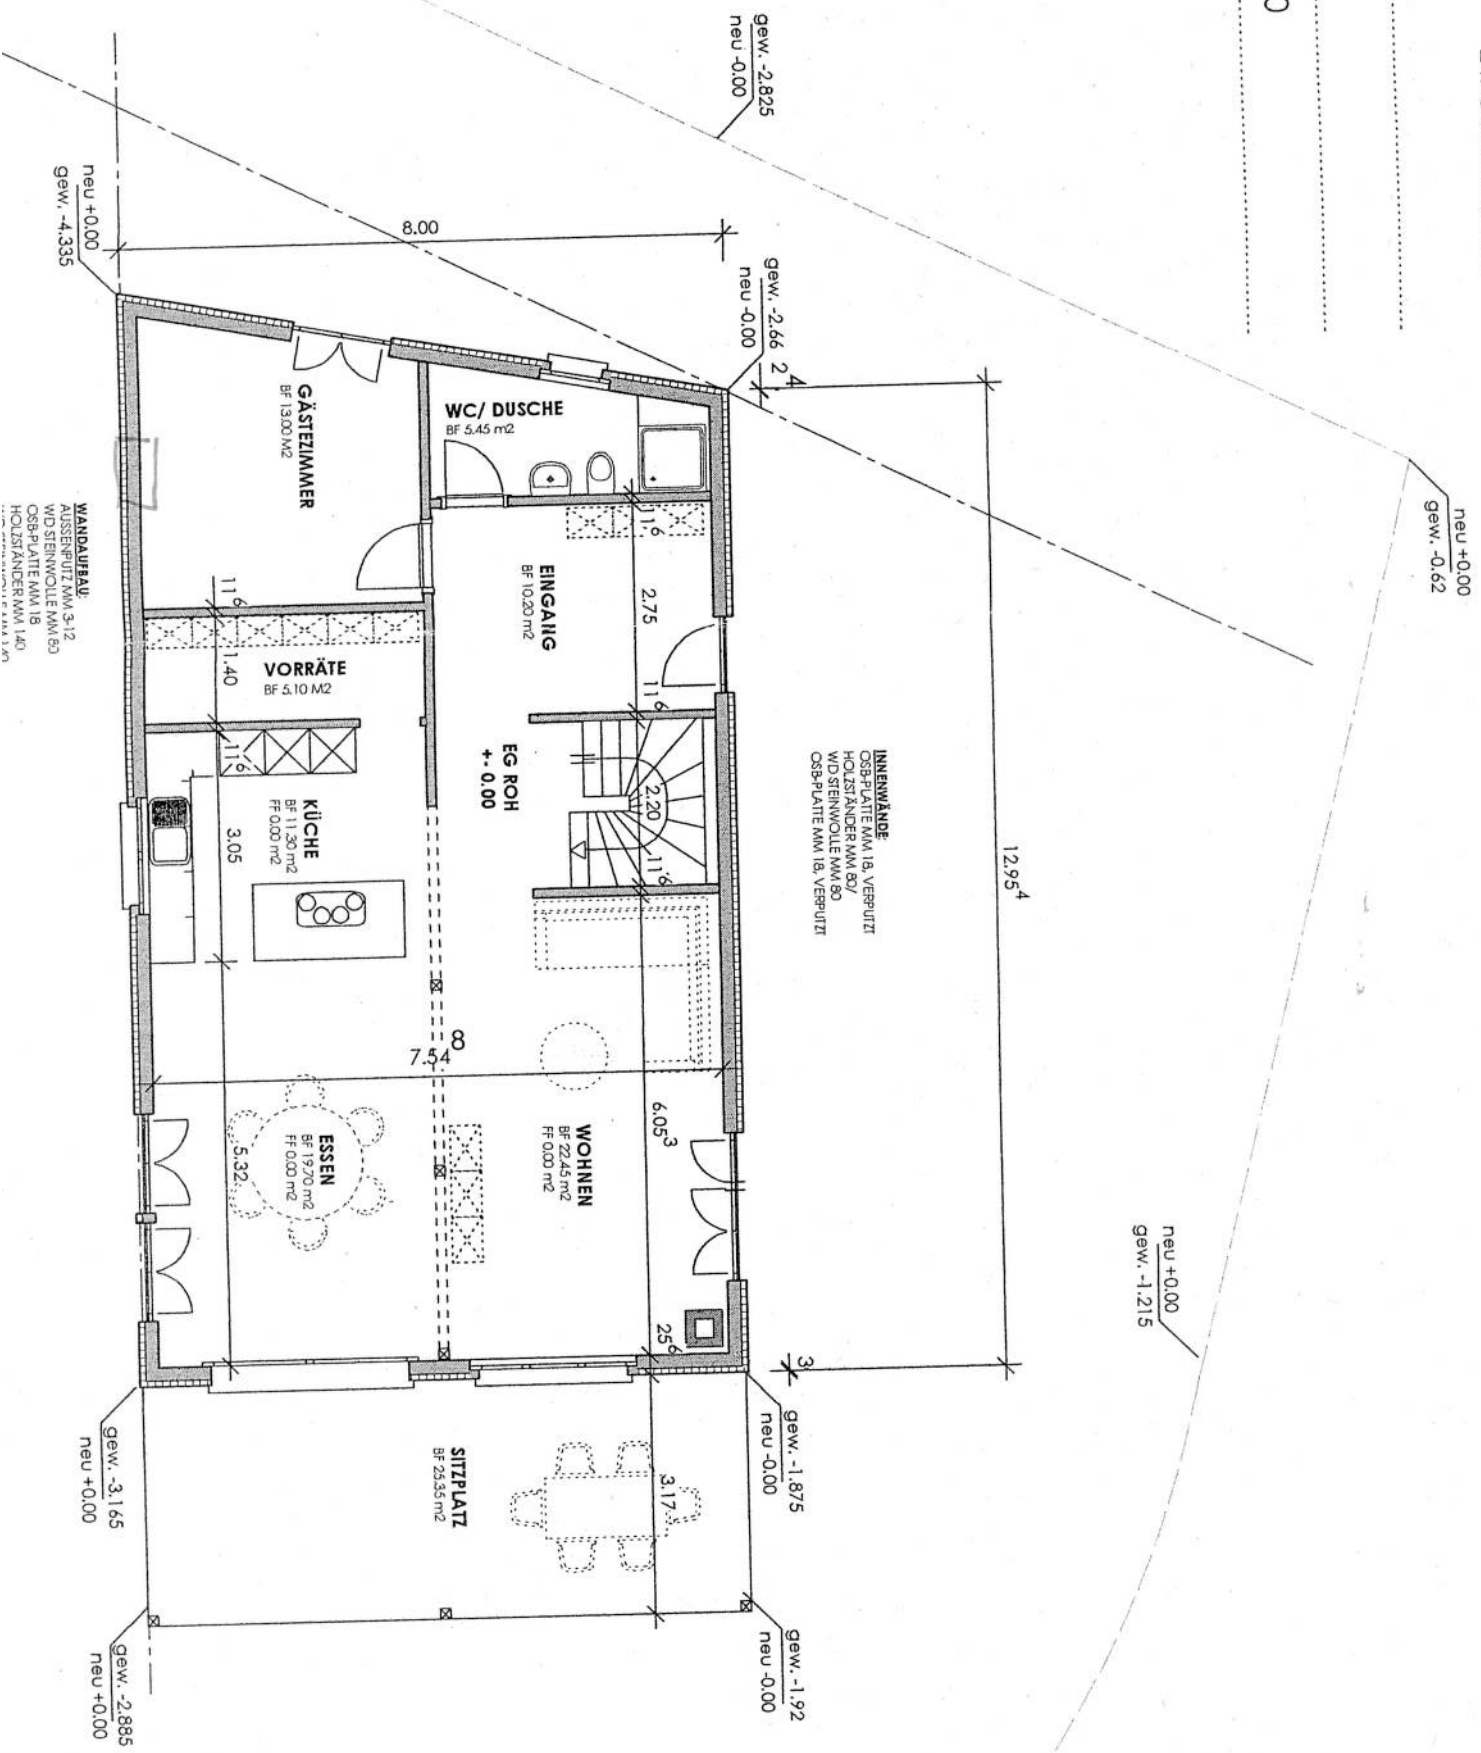

24. OKTOBER 2009

N
MST. 1:100

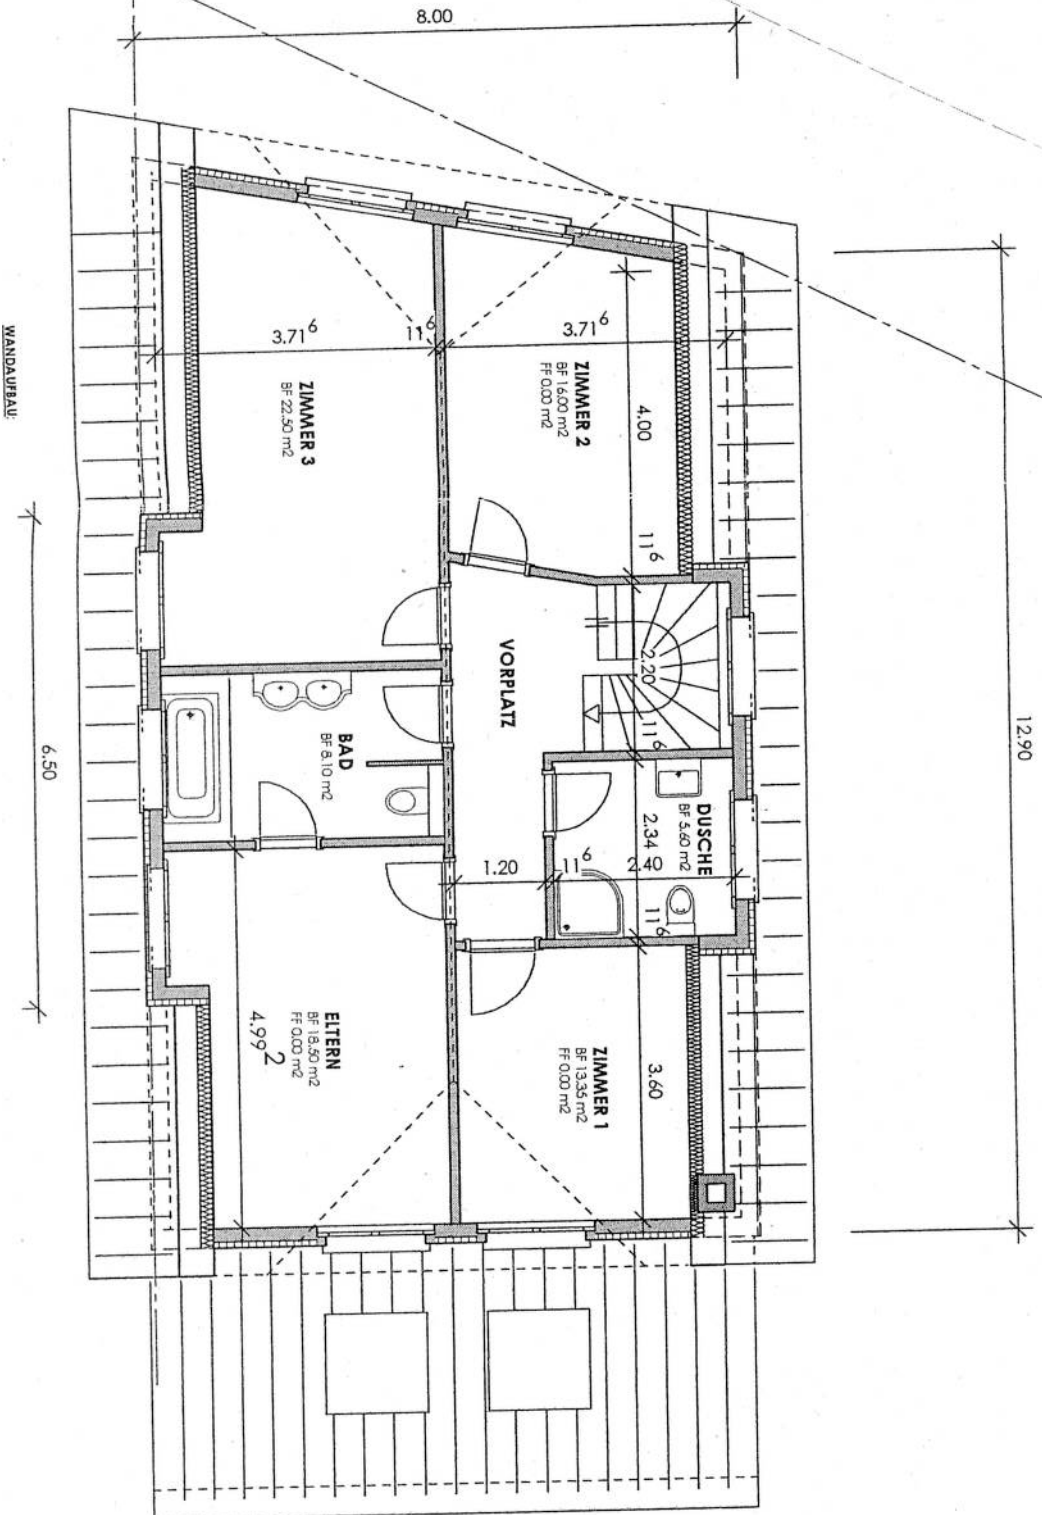

WANDAUFBAU

