
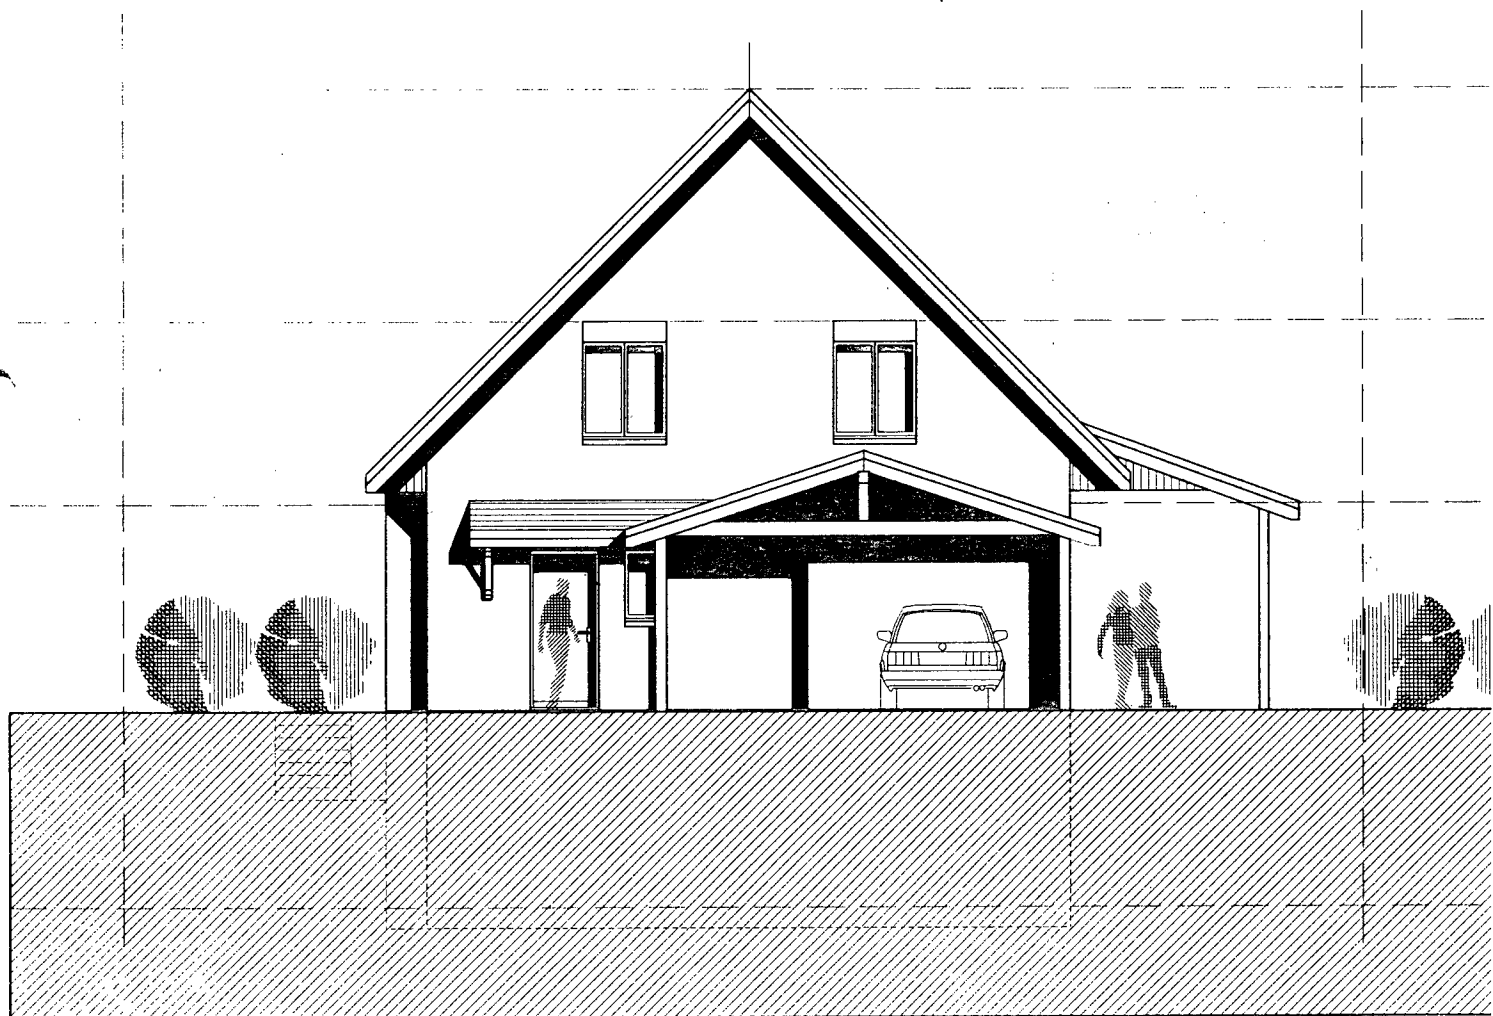


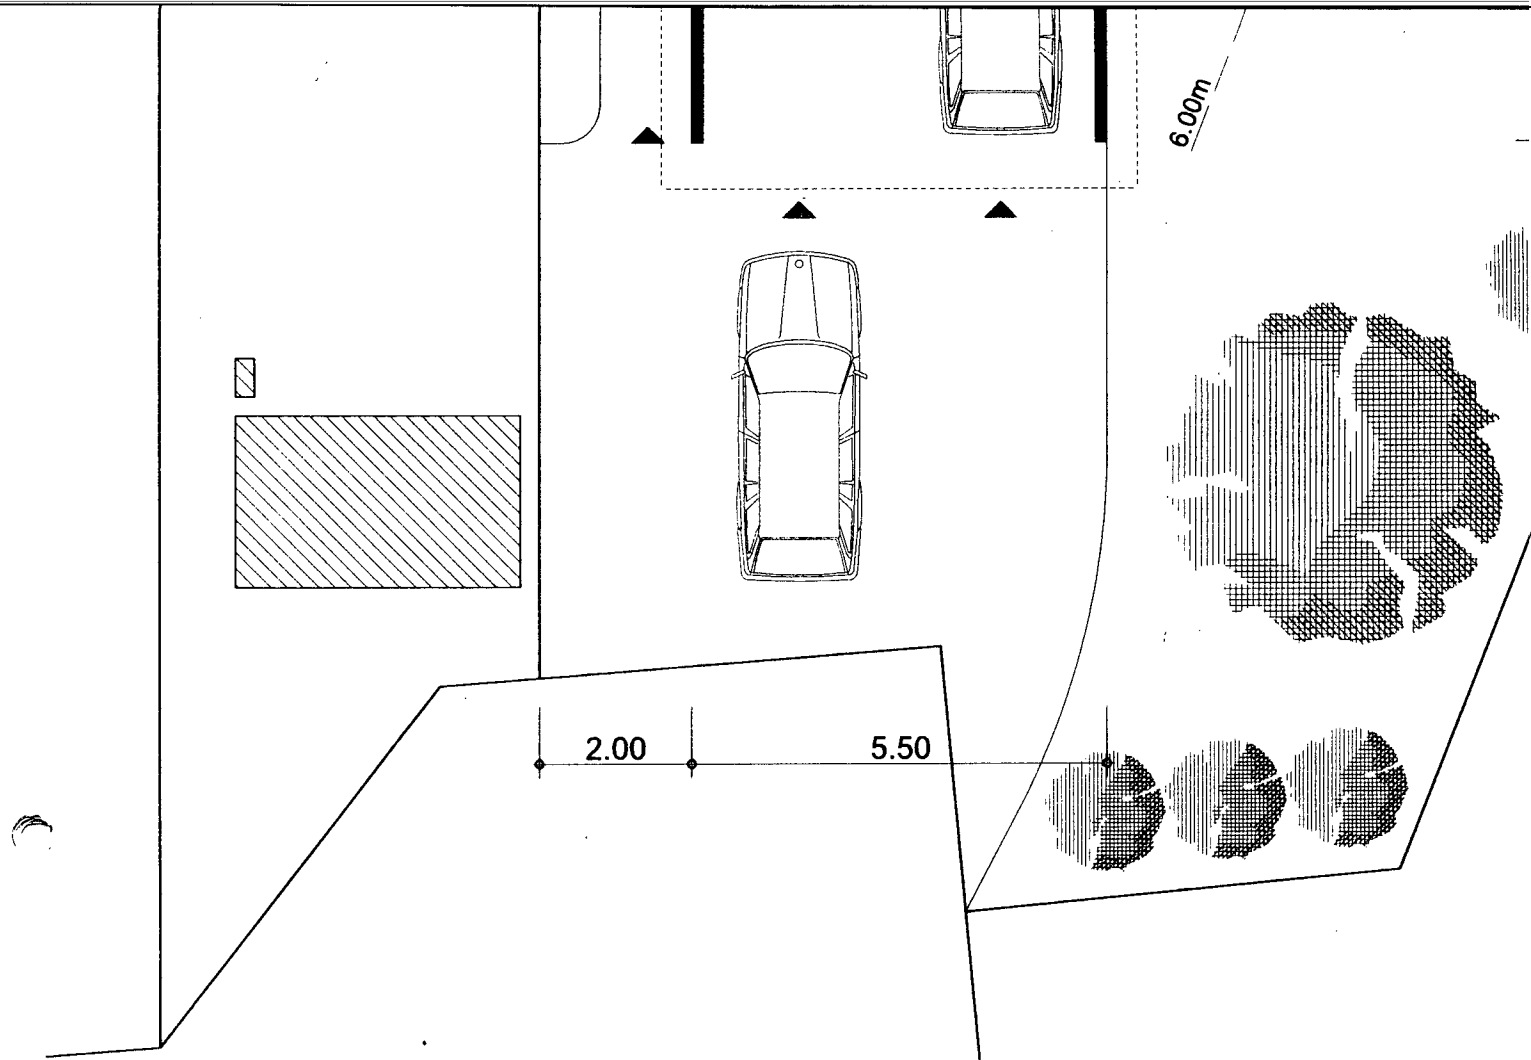

nord west fassade