




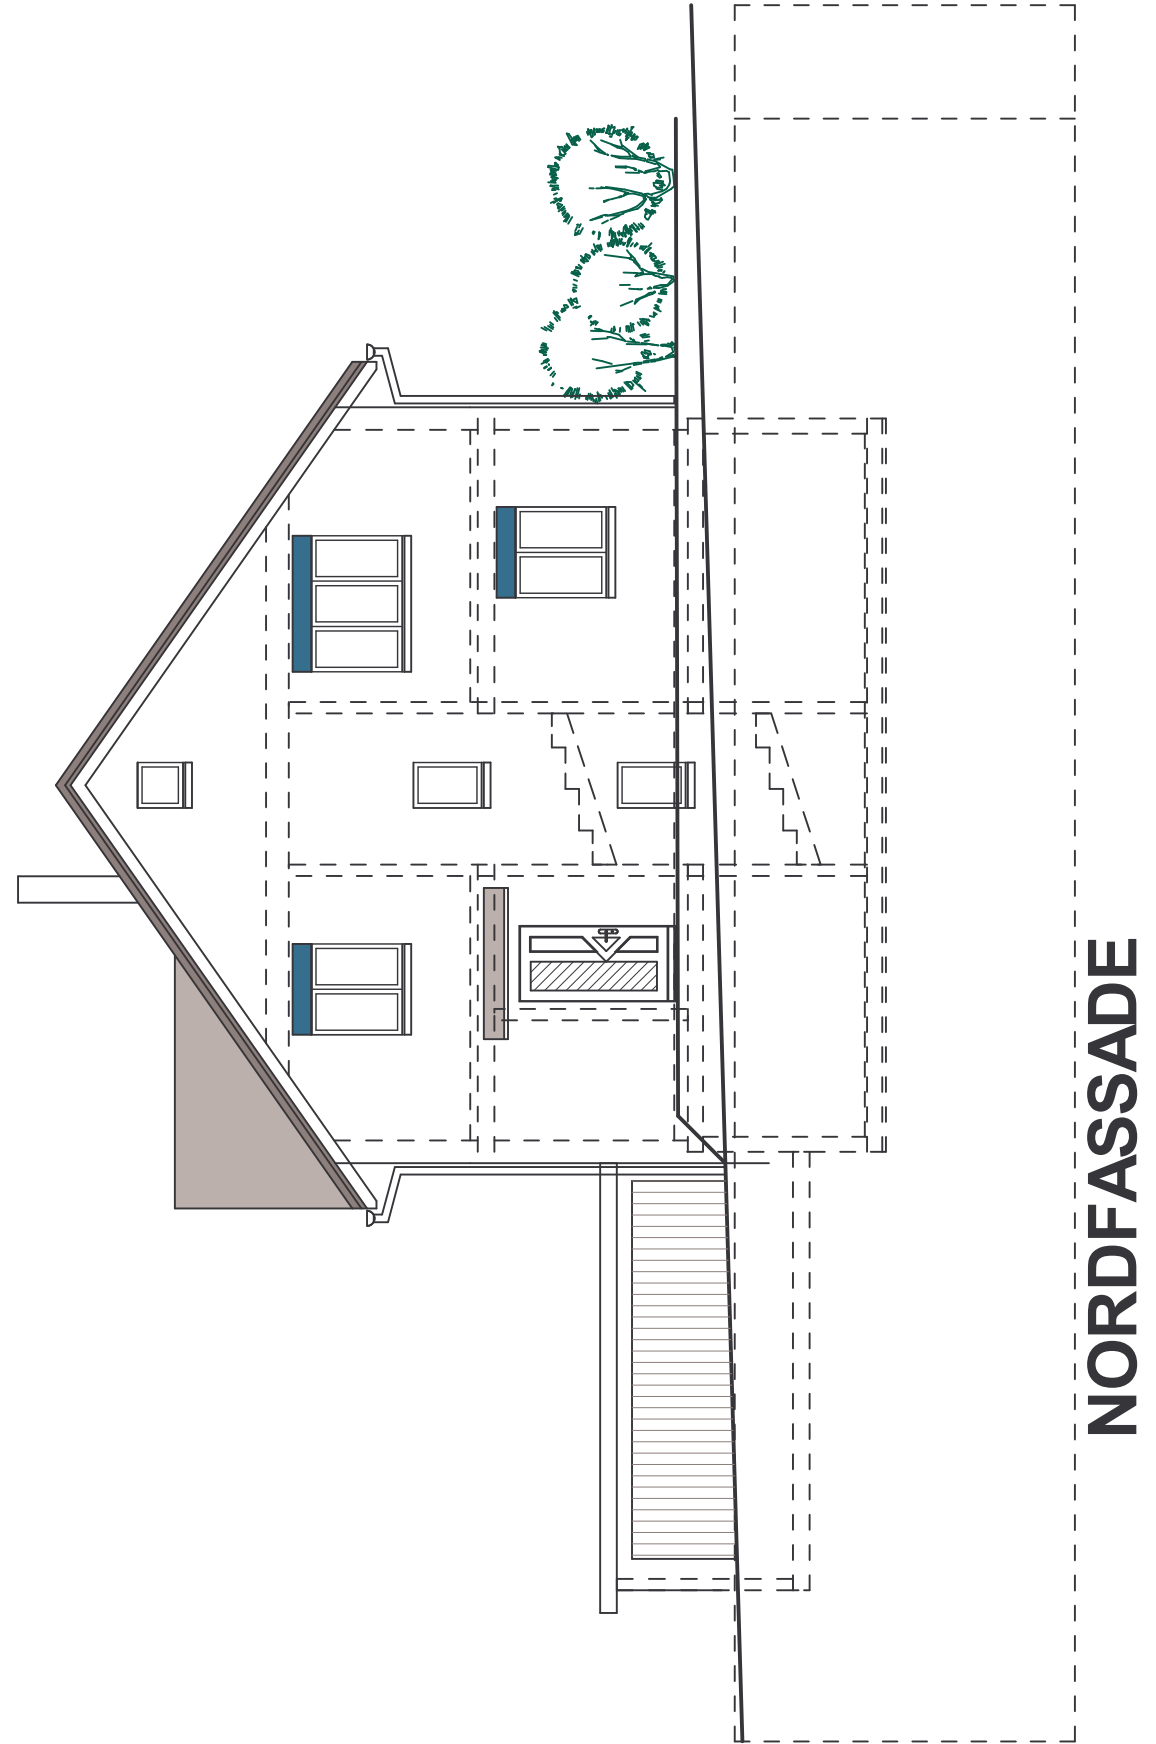


NORDFASSADE

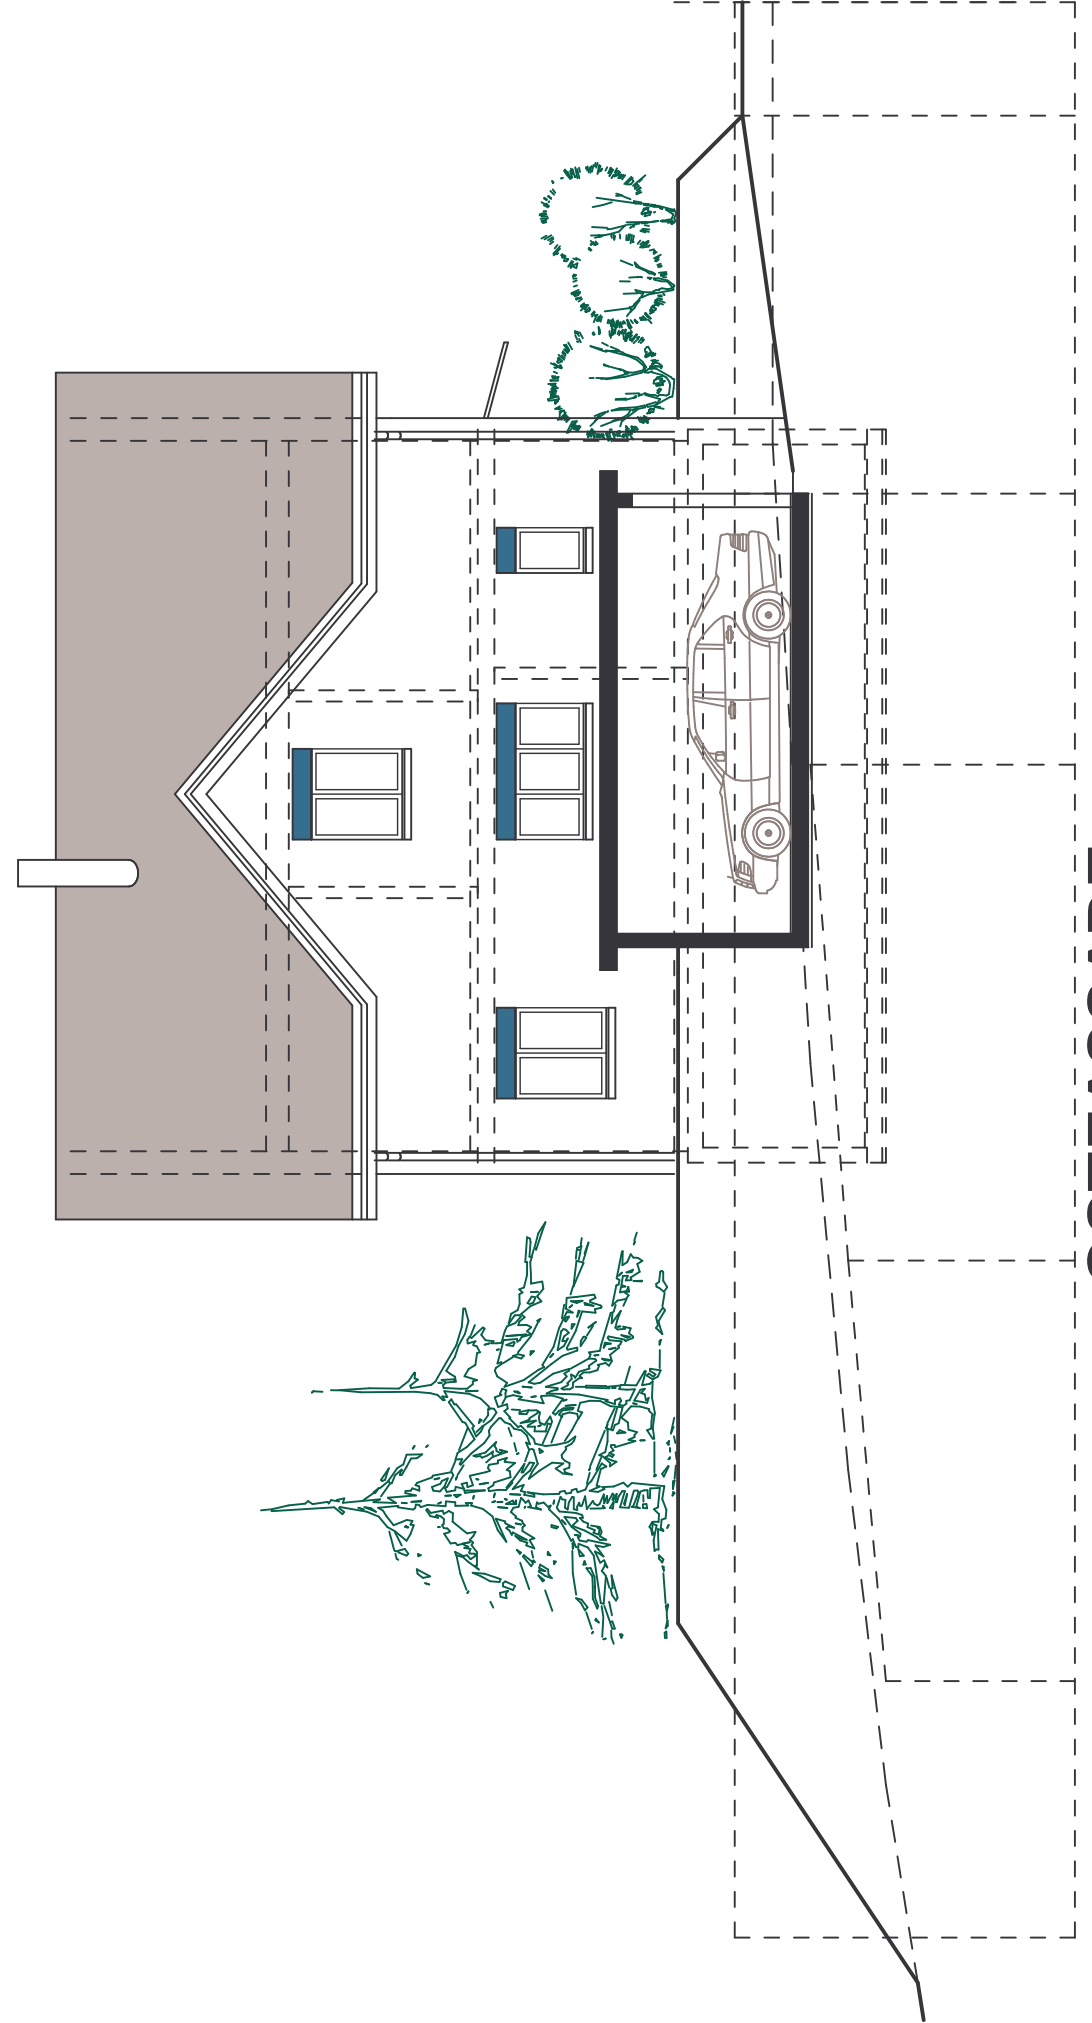


OSTFASSADE

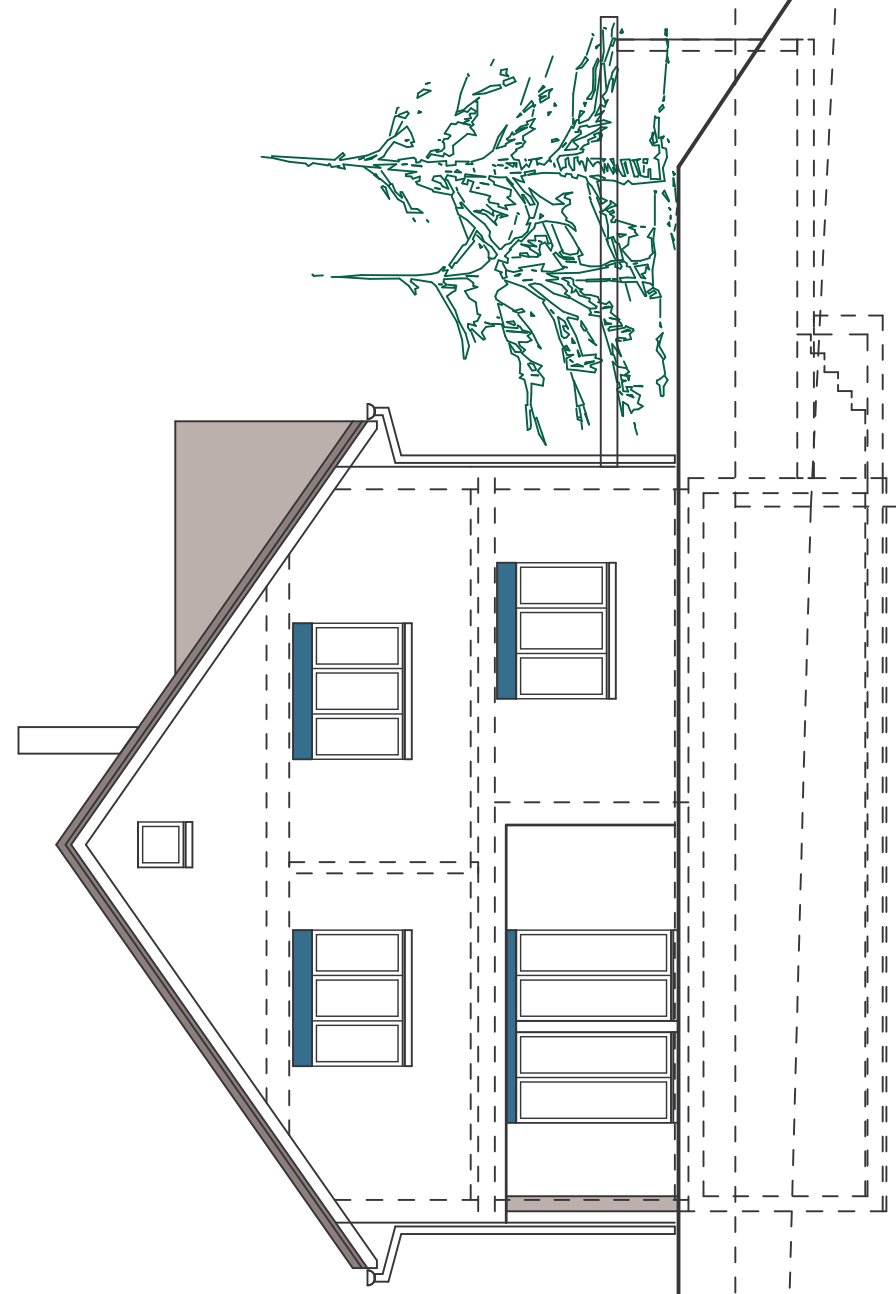


SÜDFASSADE

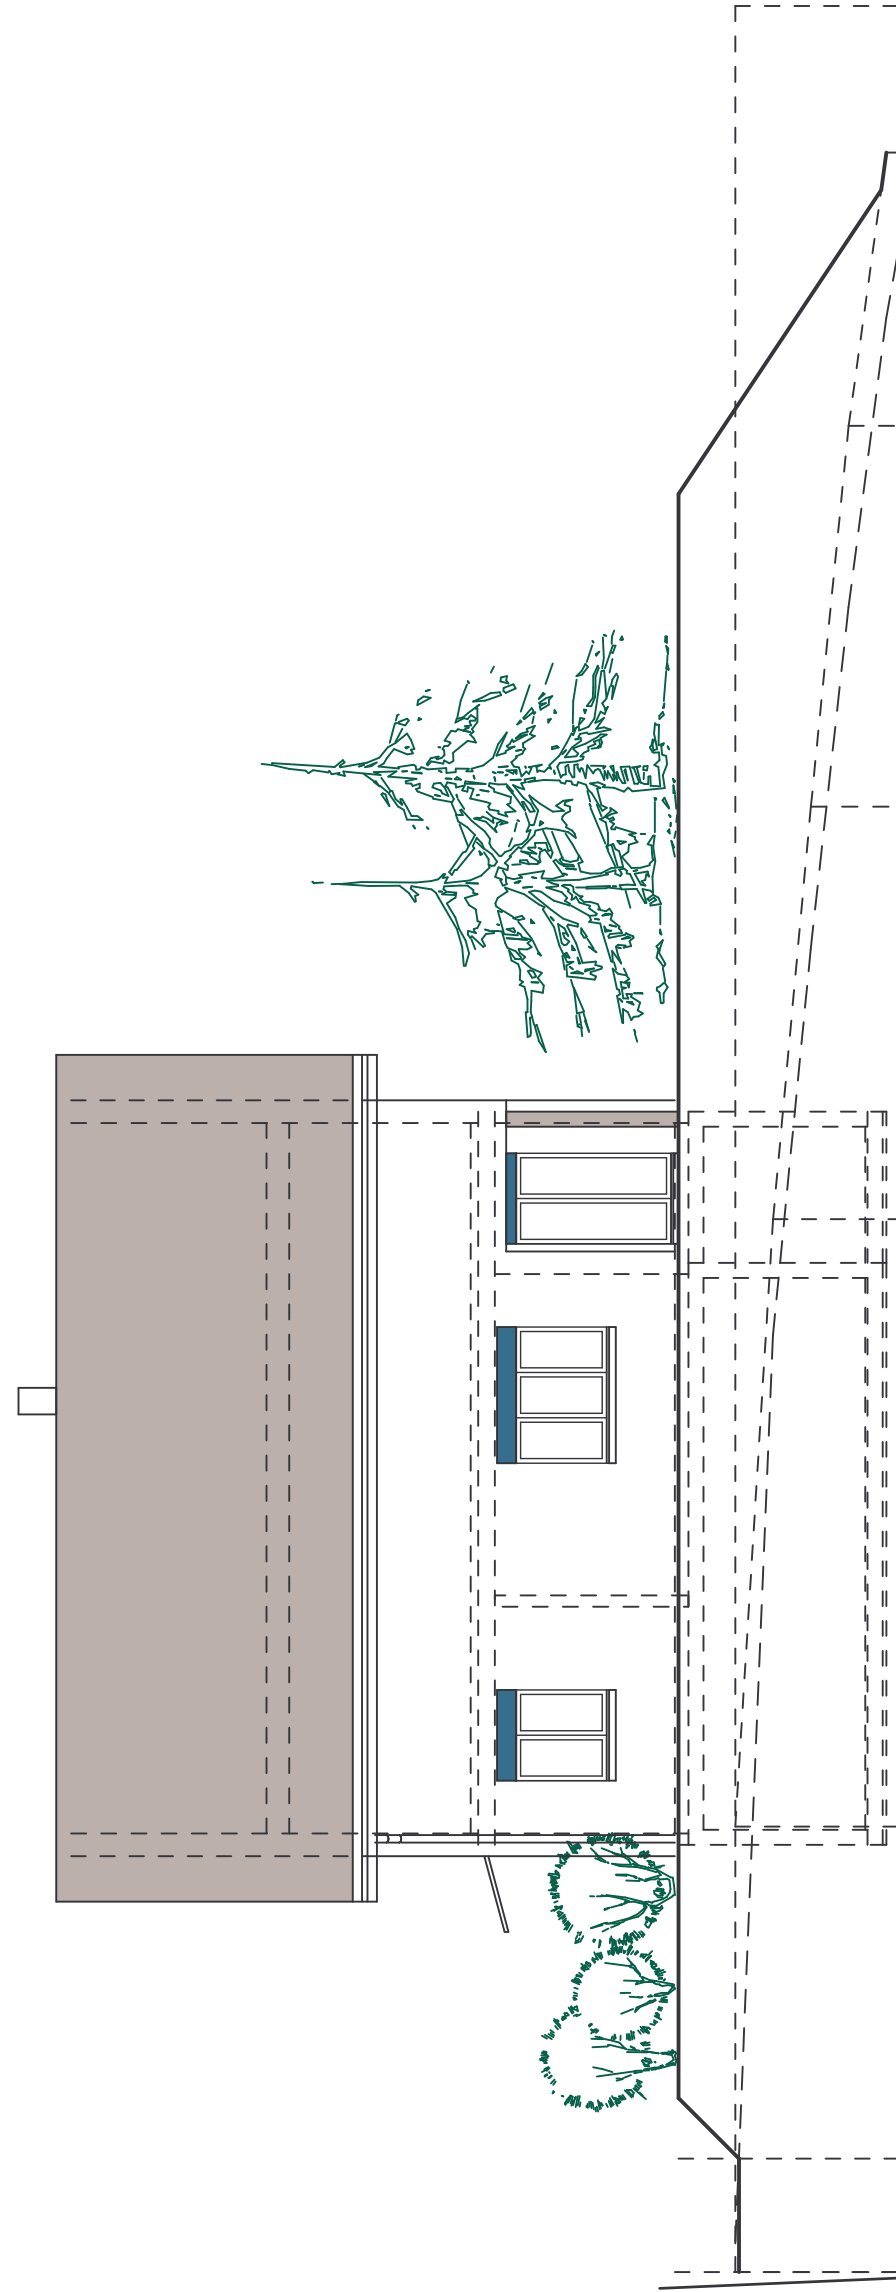


WESTFASSADE

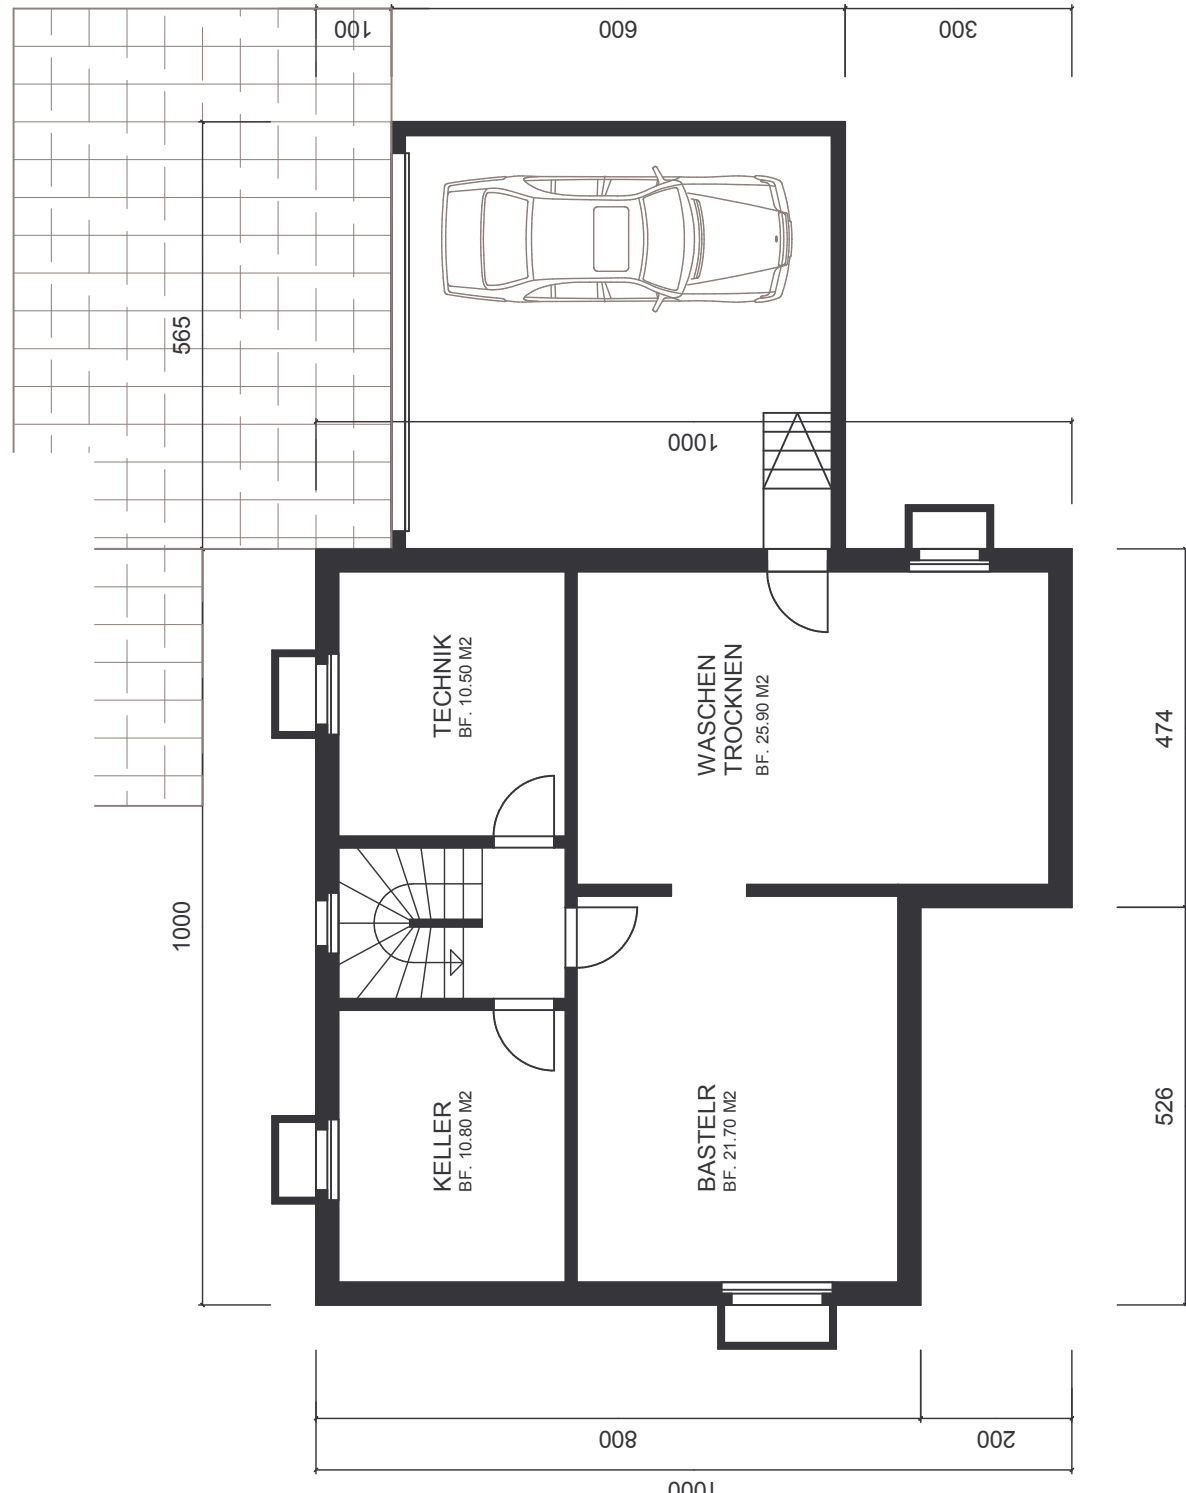

UNTERGESCHOSS

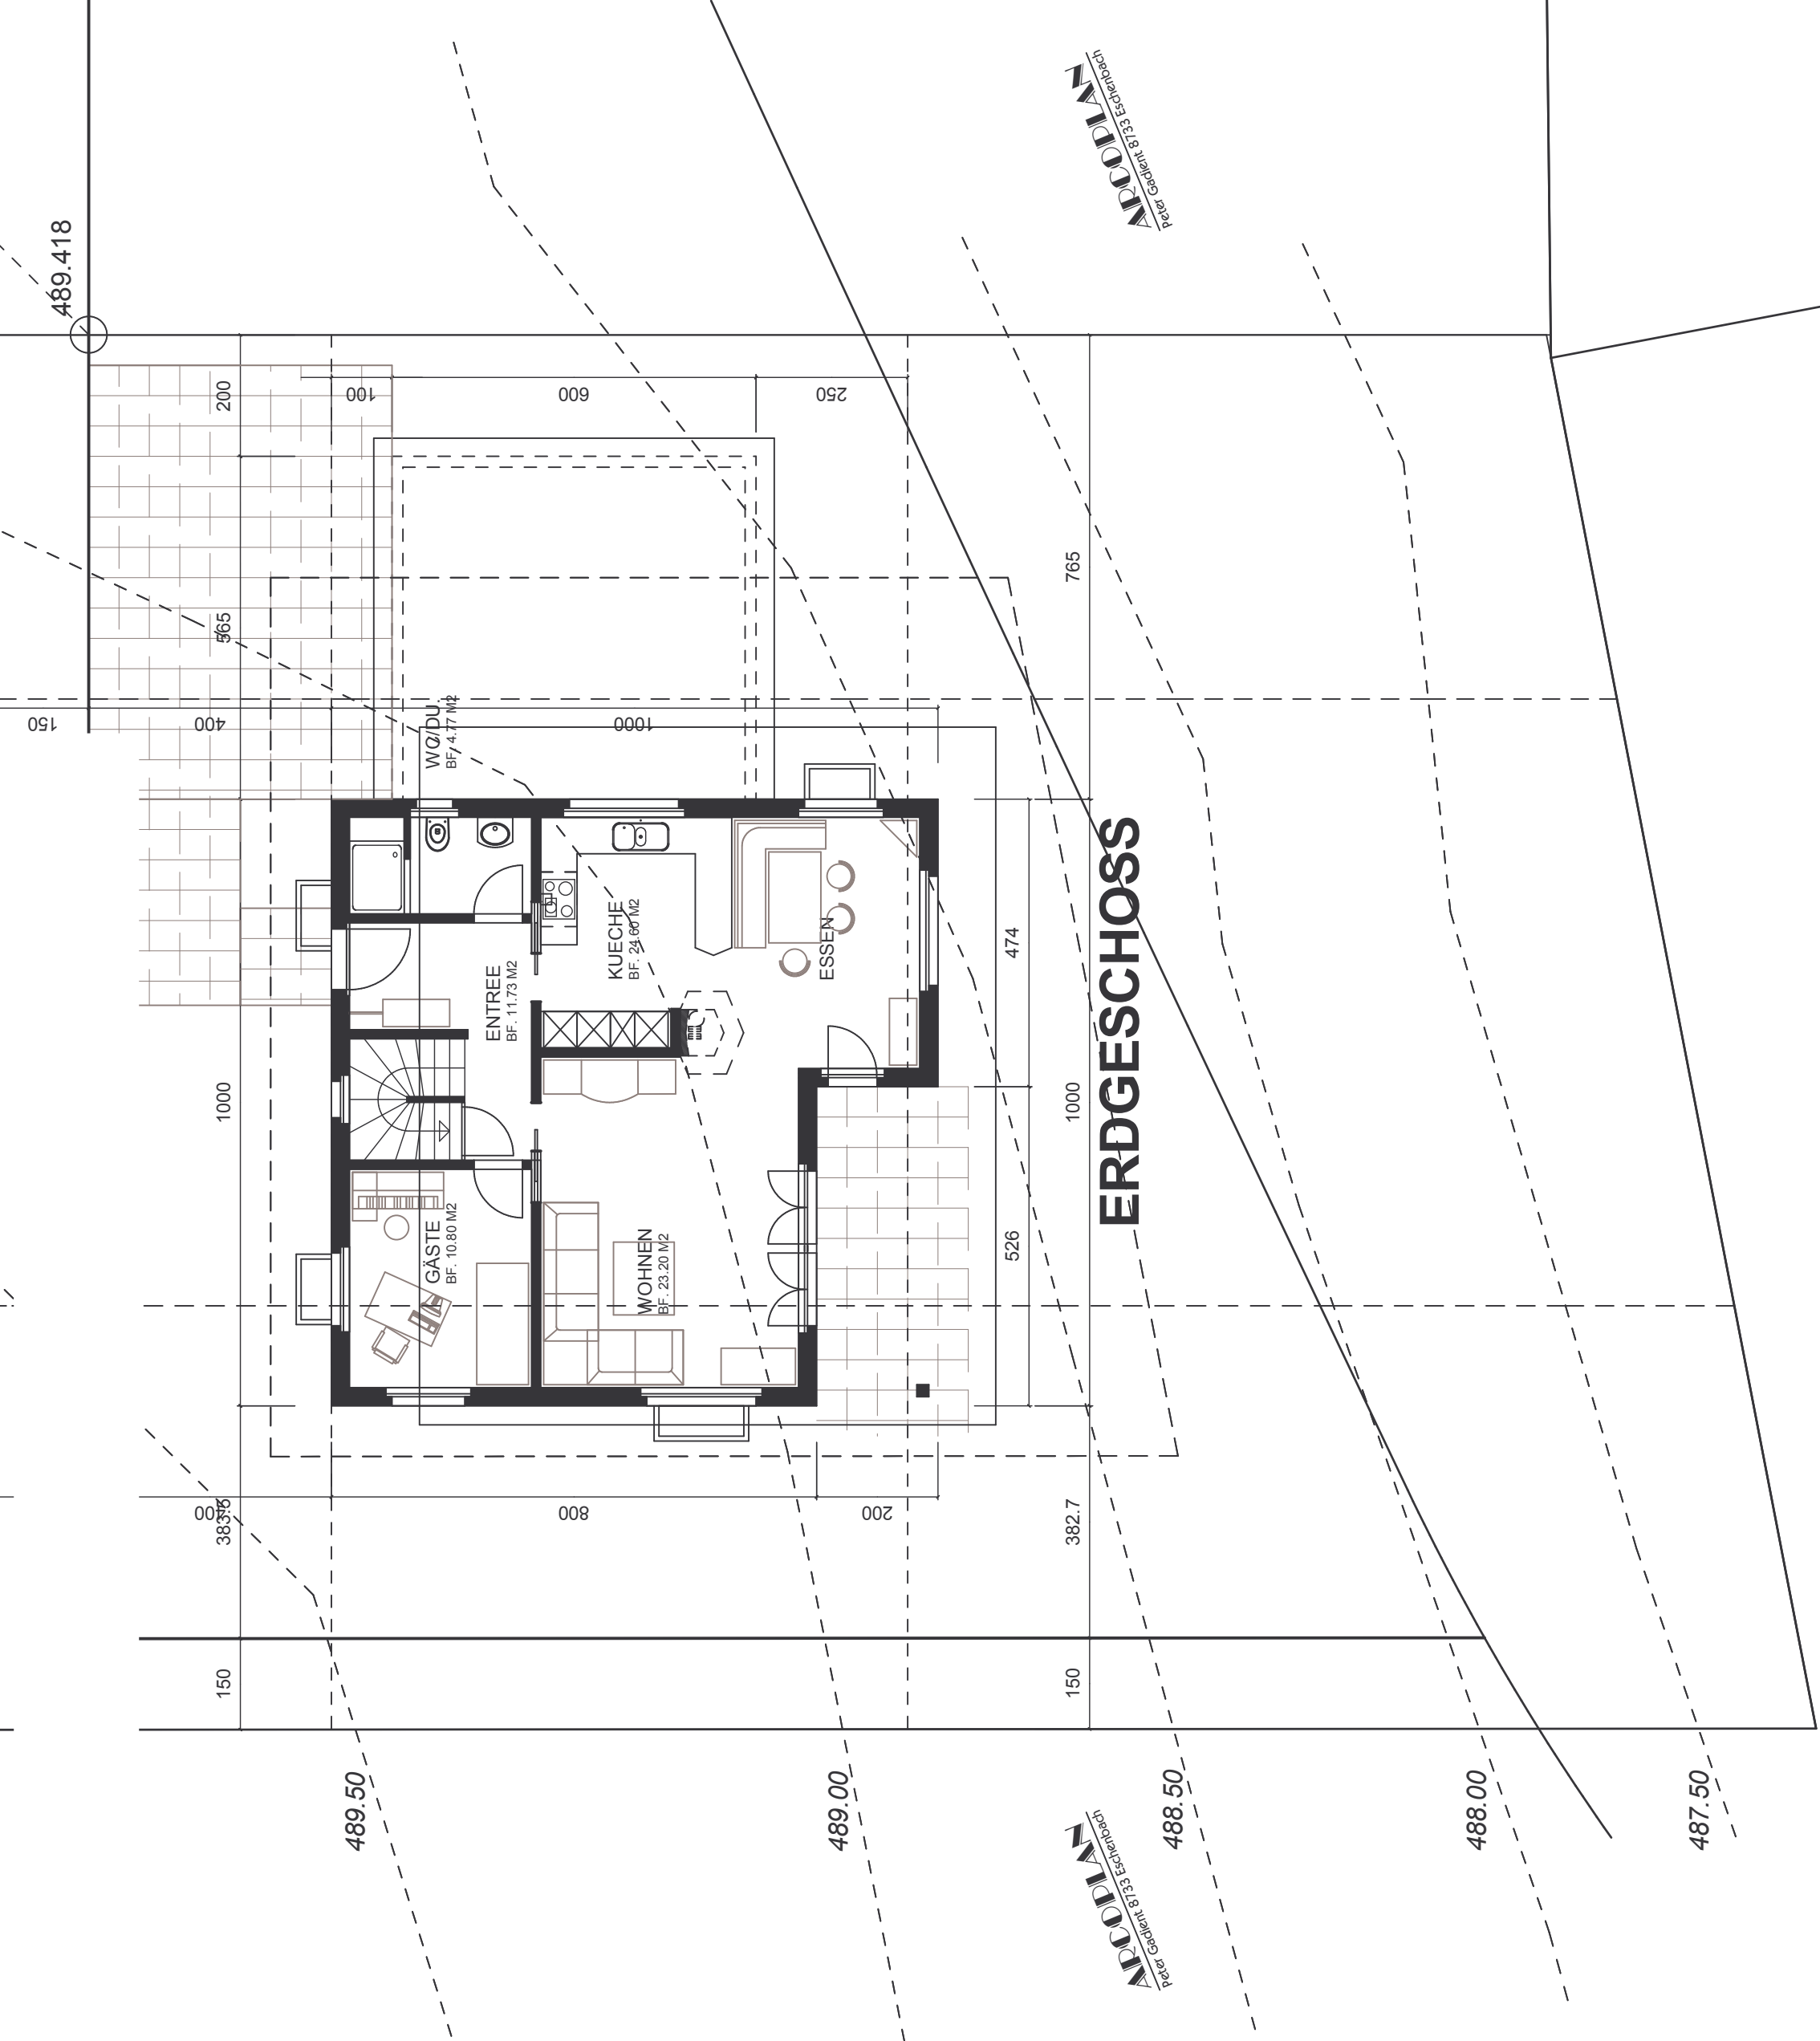

ERDGESCHOSS

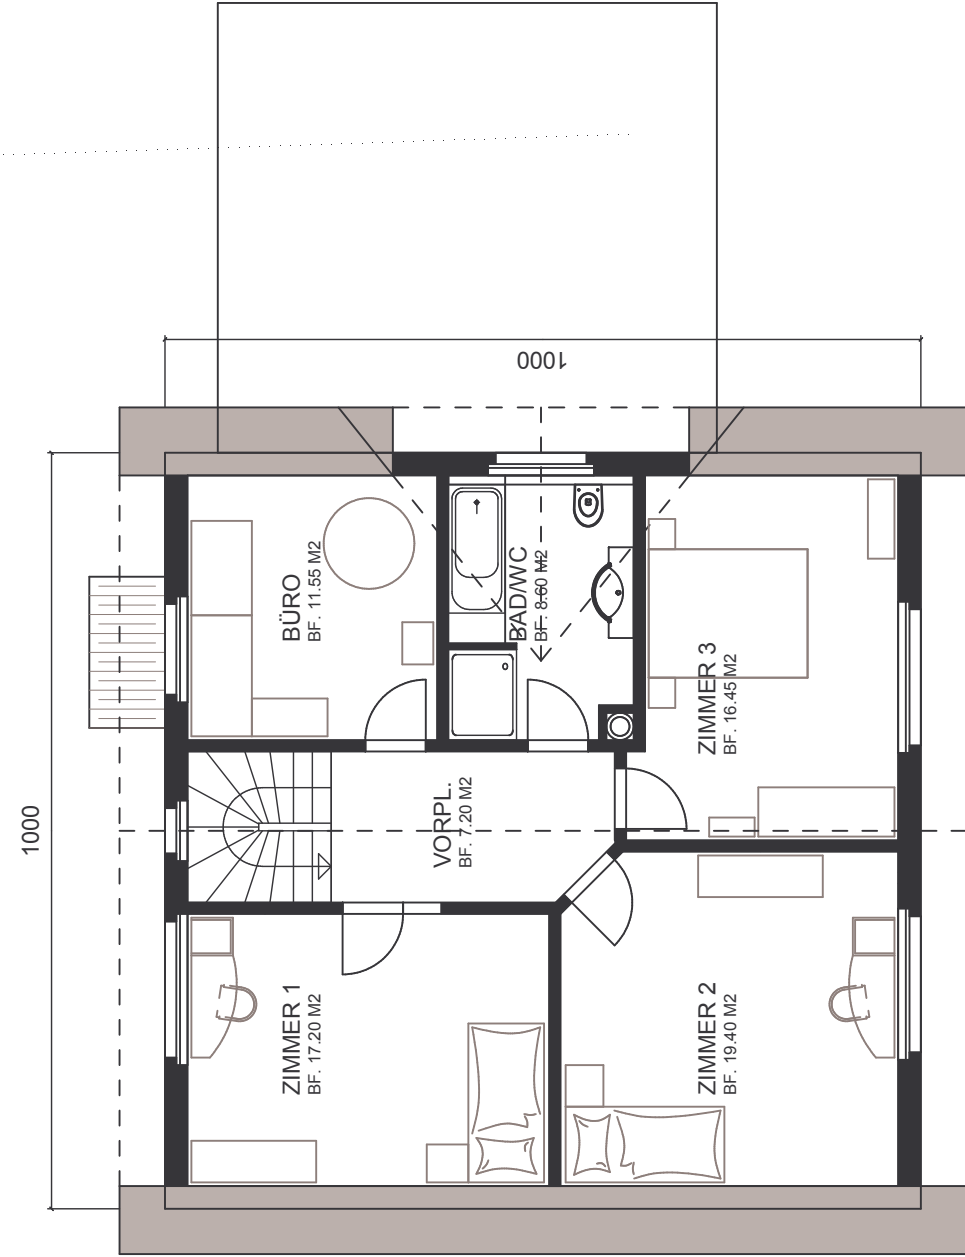

OBERGESCHOSS

489.225
488.56
489.418

489.418
488.74

489.611
488.52

489.418

489.50

489.00

488.50

488.00

487.50