


DU:	
1 Tropfwasser	
Total:	
Fallstrang: DU:	
EG	
1 Spültisch	0.8
1 Geschirrsp.	0.8
UG	
Tropfrinne	
Total:	
1.6	

DW 1
beregnete Fläche
=30.33m²

DW 2
beregnete Fläche
=30.33m²

Carport

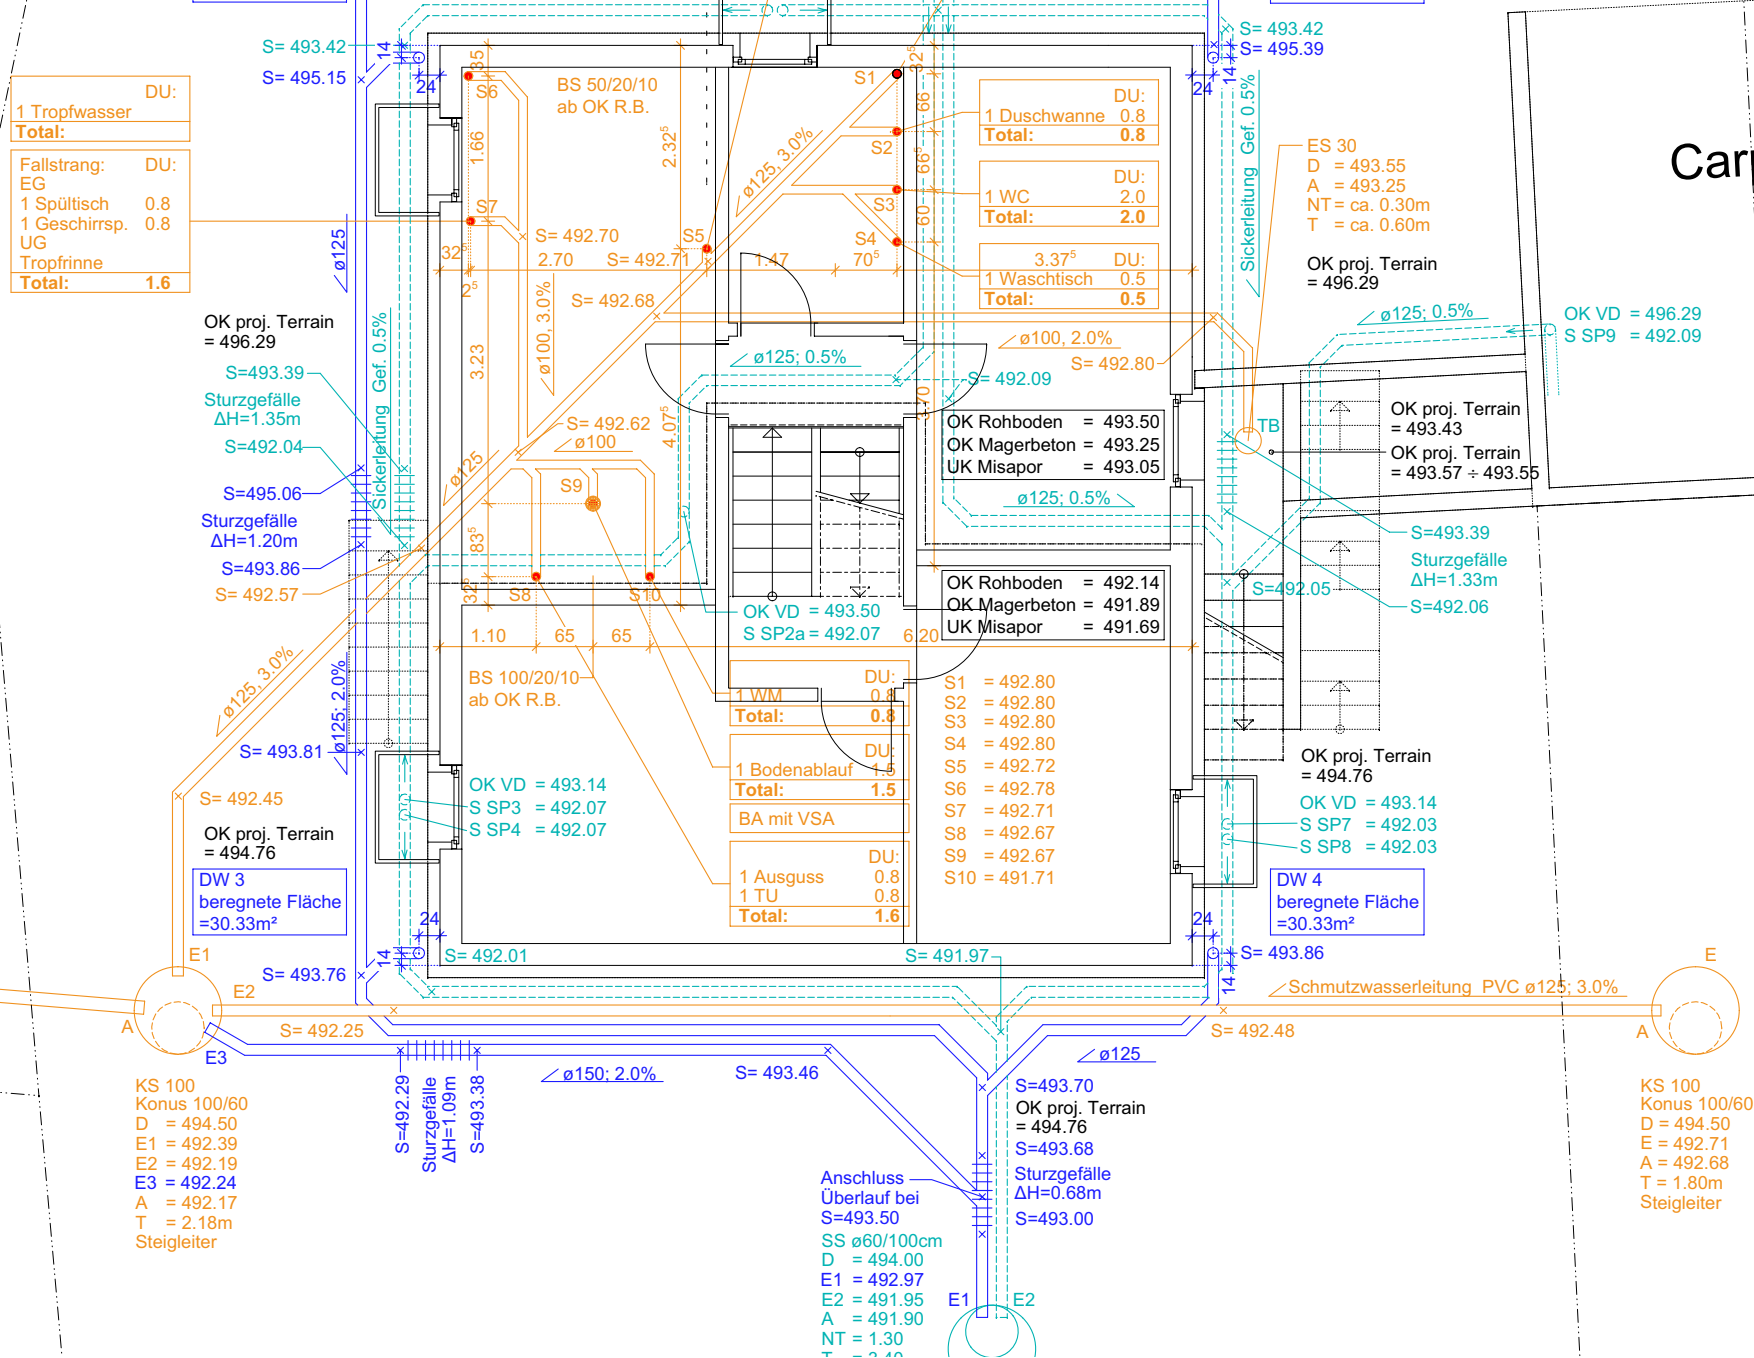

OK proj. Terrain
= 496.29

OK proj. Terrain
= 496.29

OK proj. Terrain
= 493.43
OK proj. Terrain
= 493.57 + 493.55

OK proj. Terrain
= 494.76

OK proj. Terrain
= 494.76

KS 100
Konus 100/60
D = 494.50
E1 = 492.39
E2 = 492.19
E3 = 492.24
A = 492.17
T = 2.18m
Steigleiter

Anschluss
Überlauf bei
S=493.50
SS ø60/100cm
D = 494.00
E1 = 492.97
E2 = 491.95
A = 491.90
NT = 1.30
T = 2.40