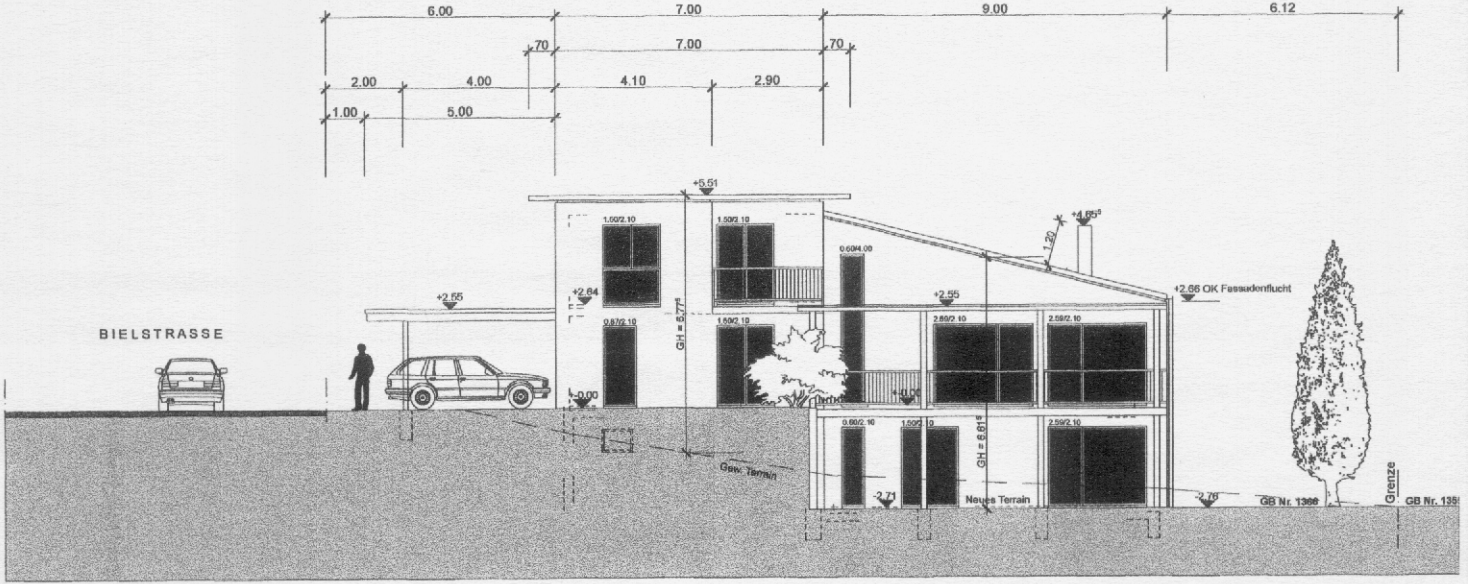


Fassade West