


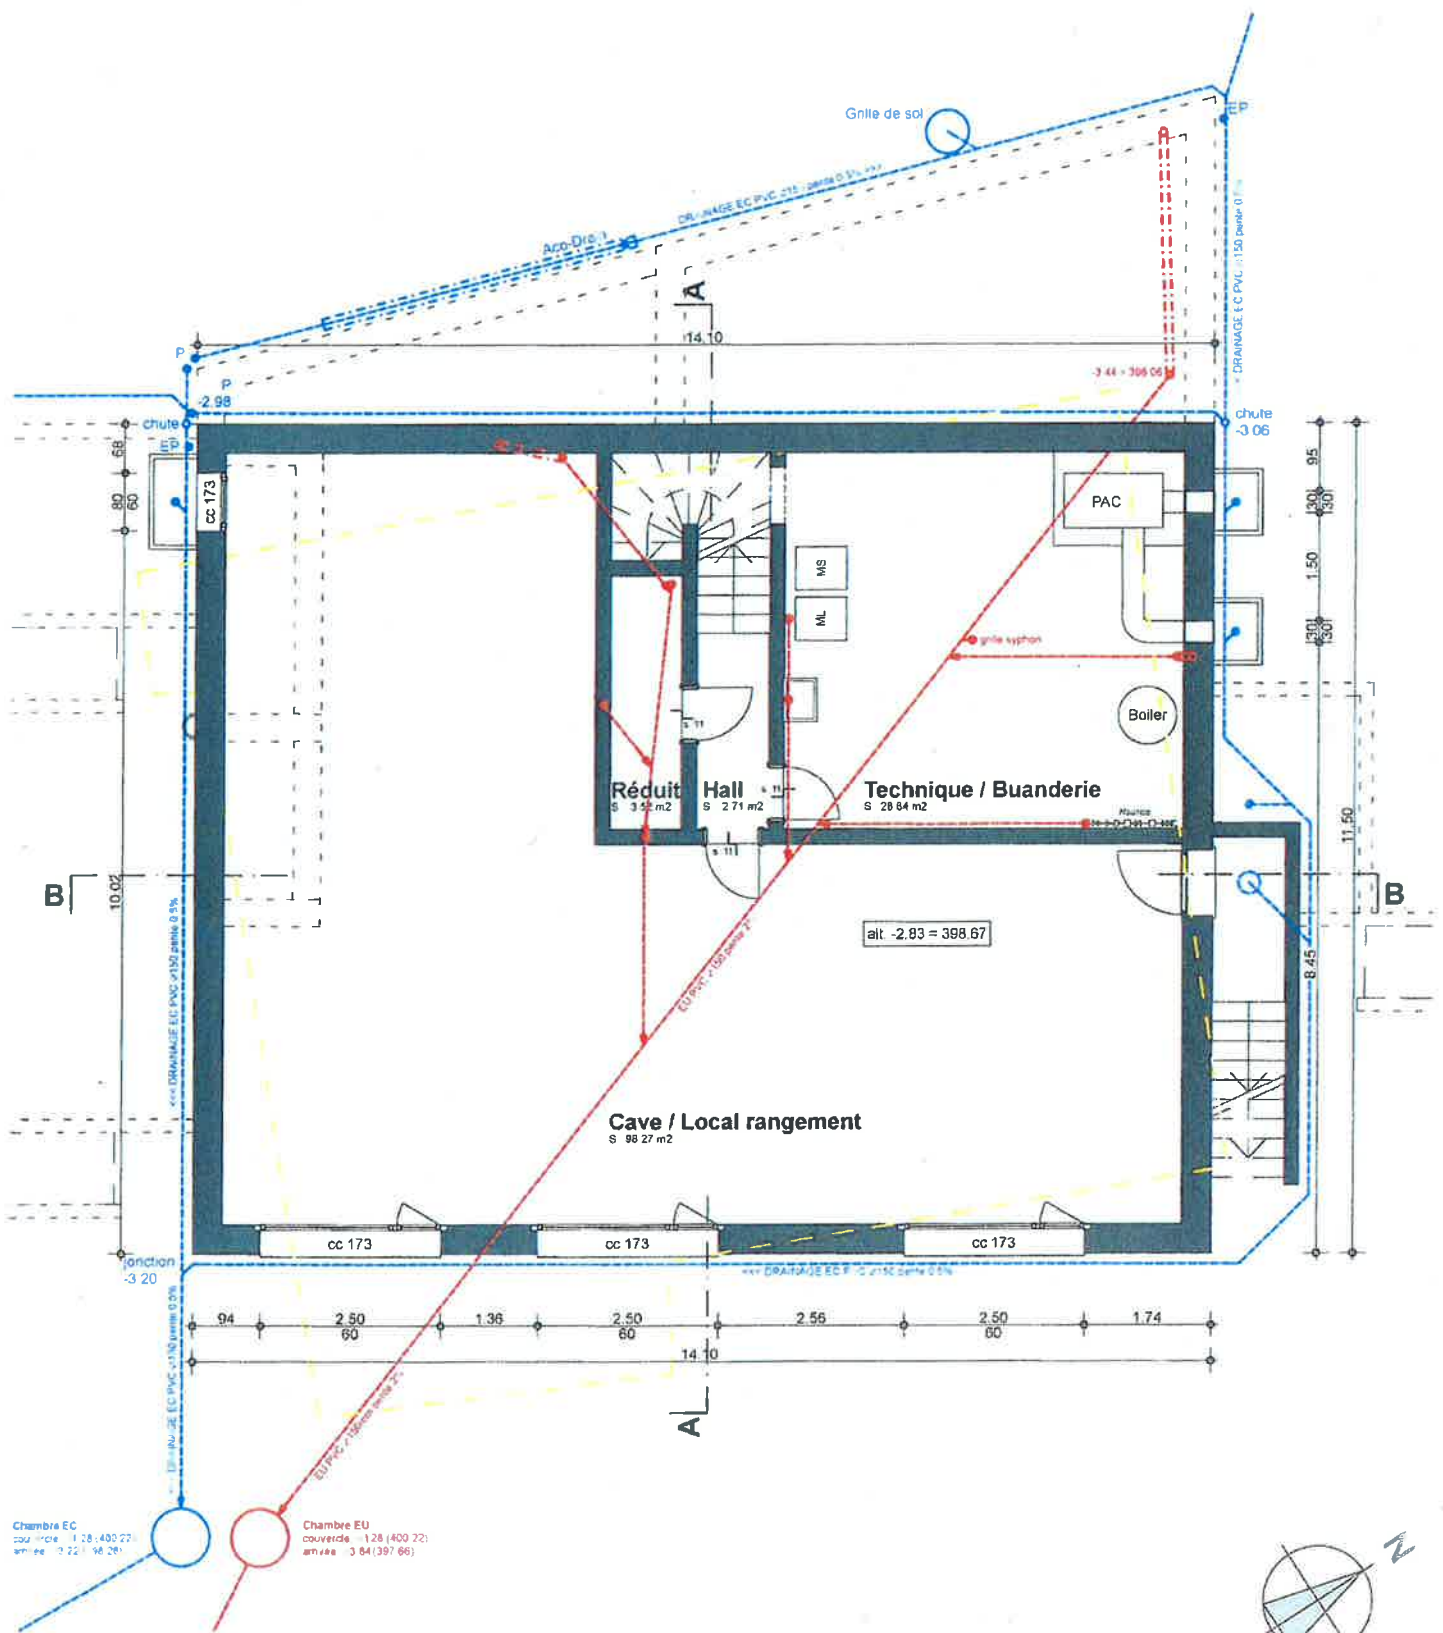

**Sous-sol 1:100**