


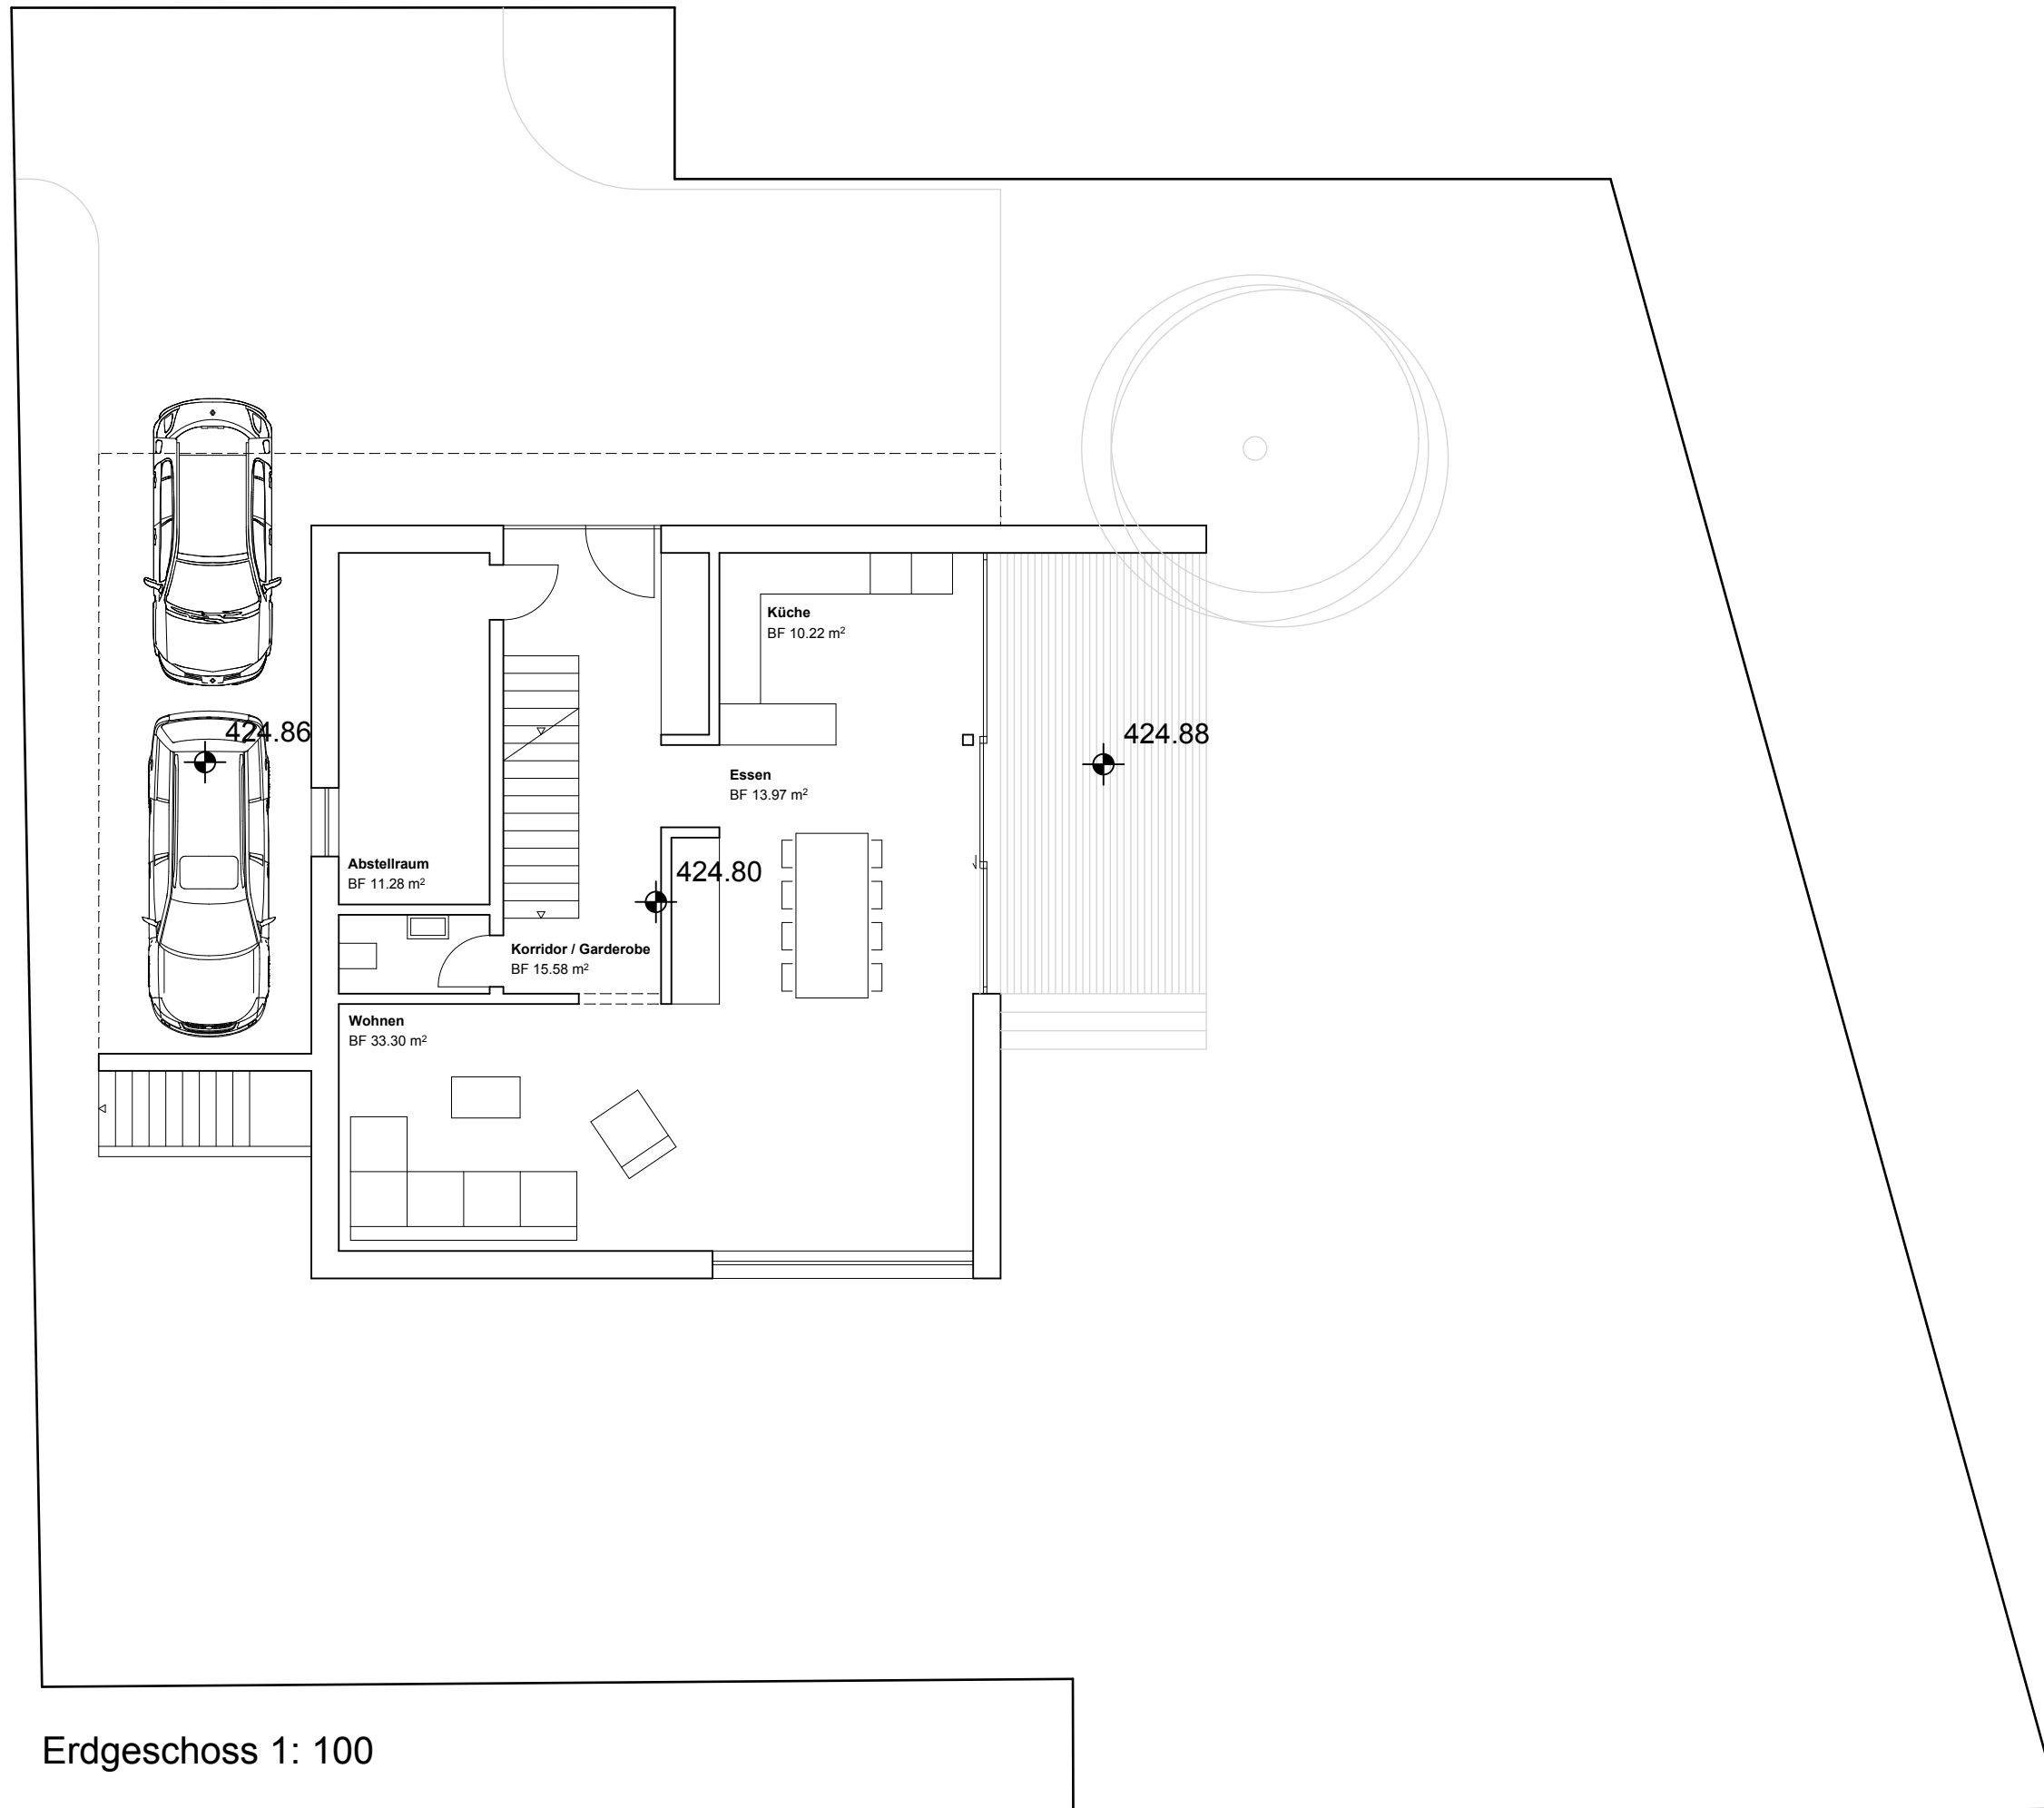

Erdgeschoss 1: 100