
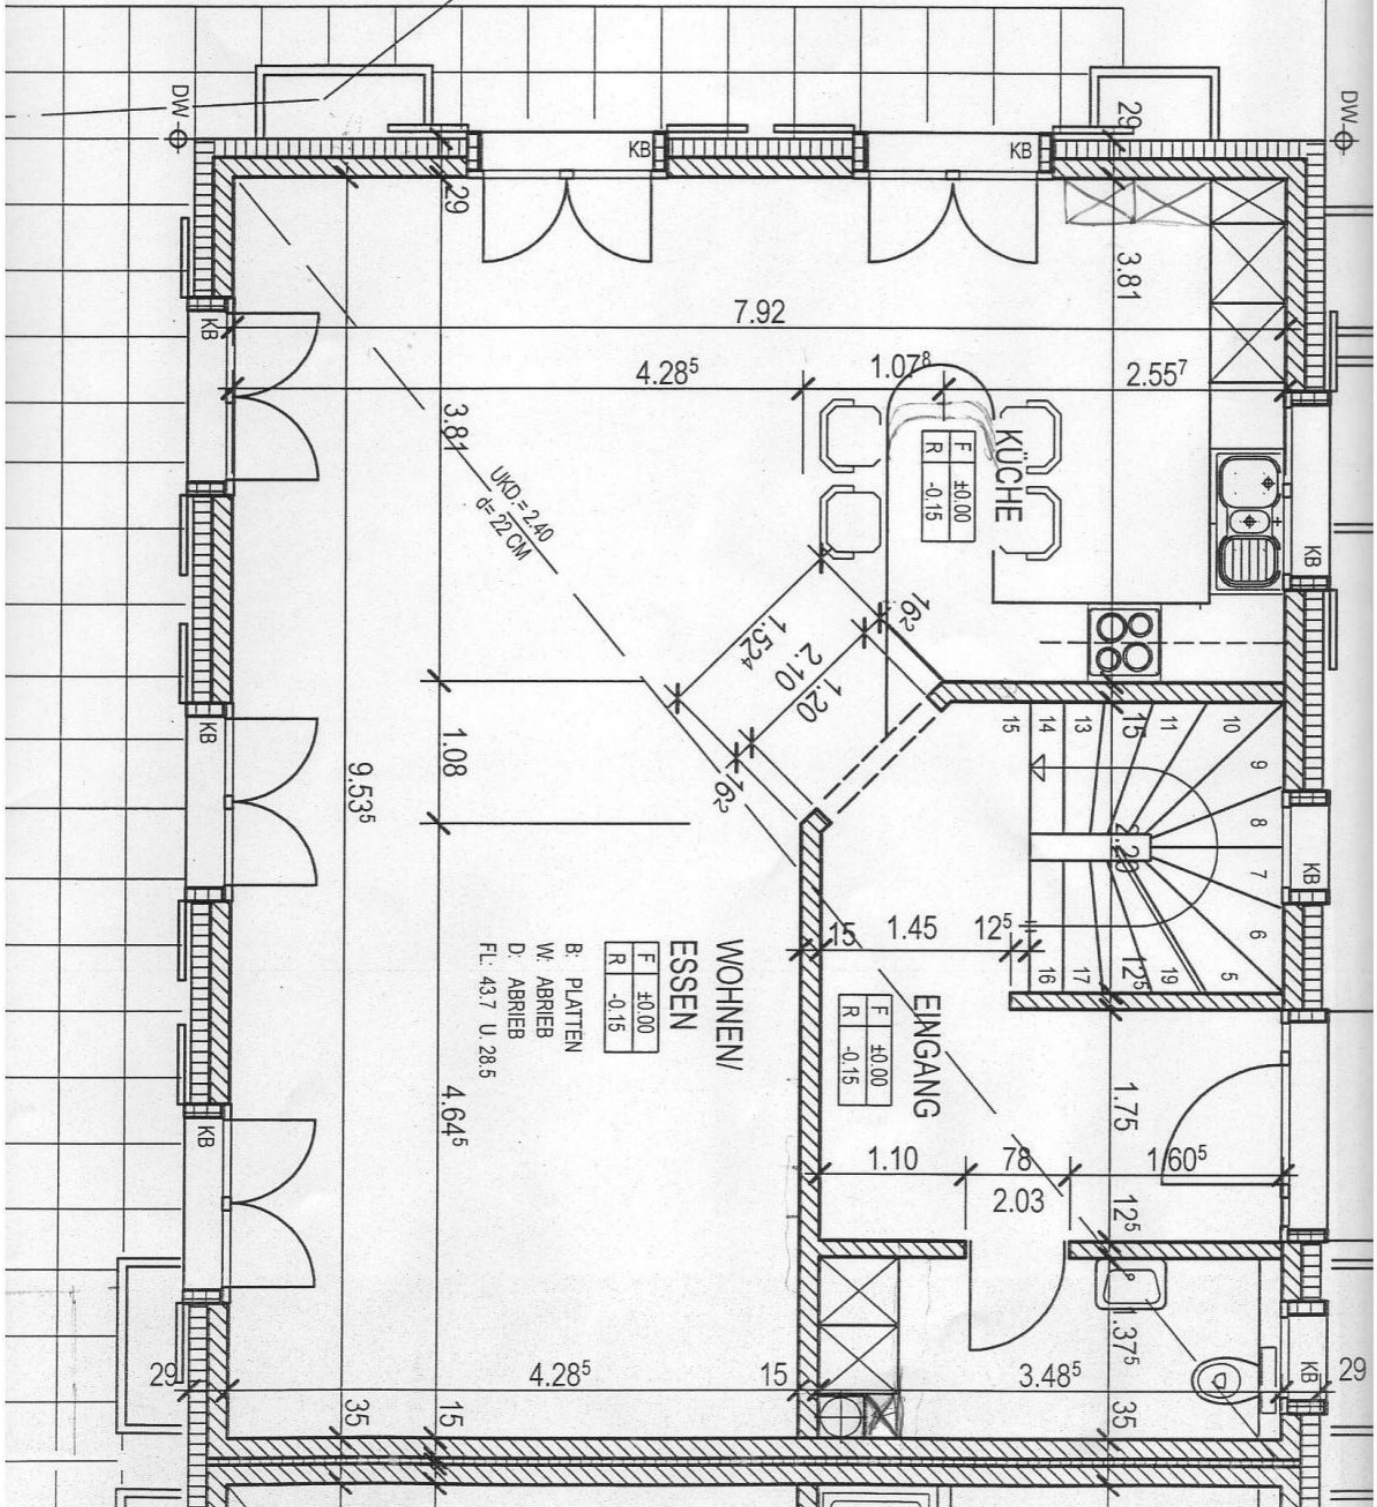


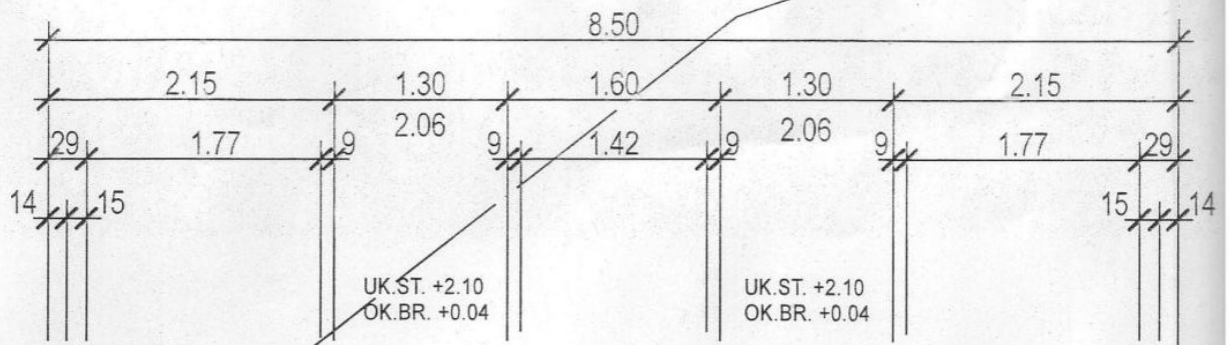

WOHNEN/ ESSEN

F	+0.00
R	-0.15

B: PLATTEN
W: ABRIEB
D: ABRIEB
FL: 43.7 U 28.5