


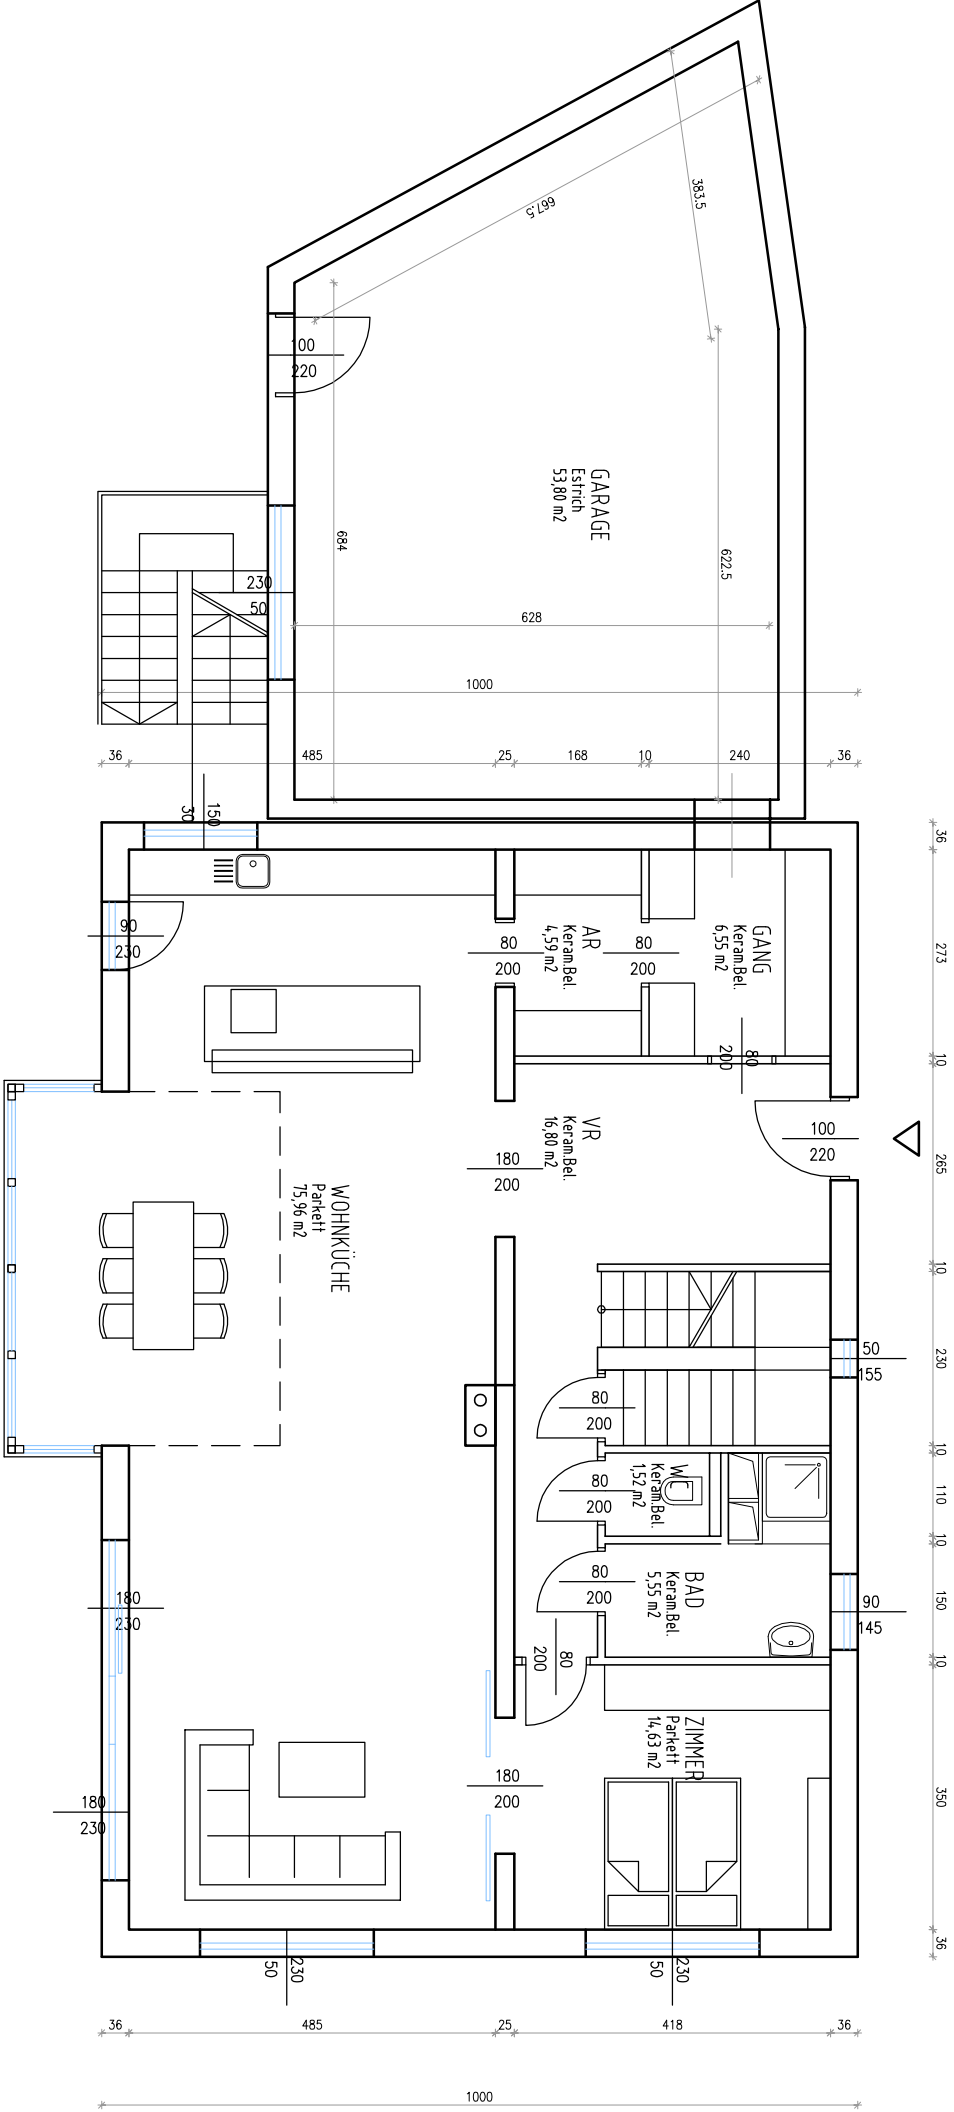

ERDGESCHOSS

EG	OG	EG+OG	EG+OG+OG
125.60 m ²	108.50 m ²	234.10 m ²	253.80 m ²