


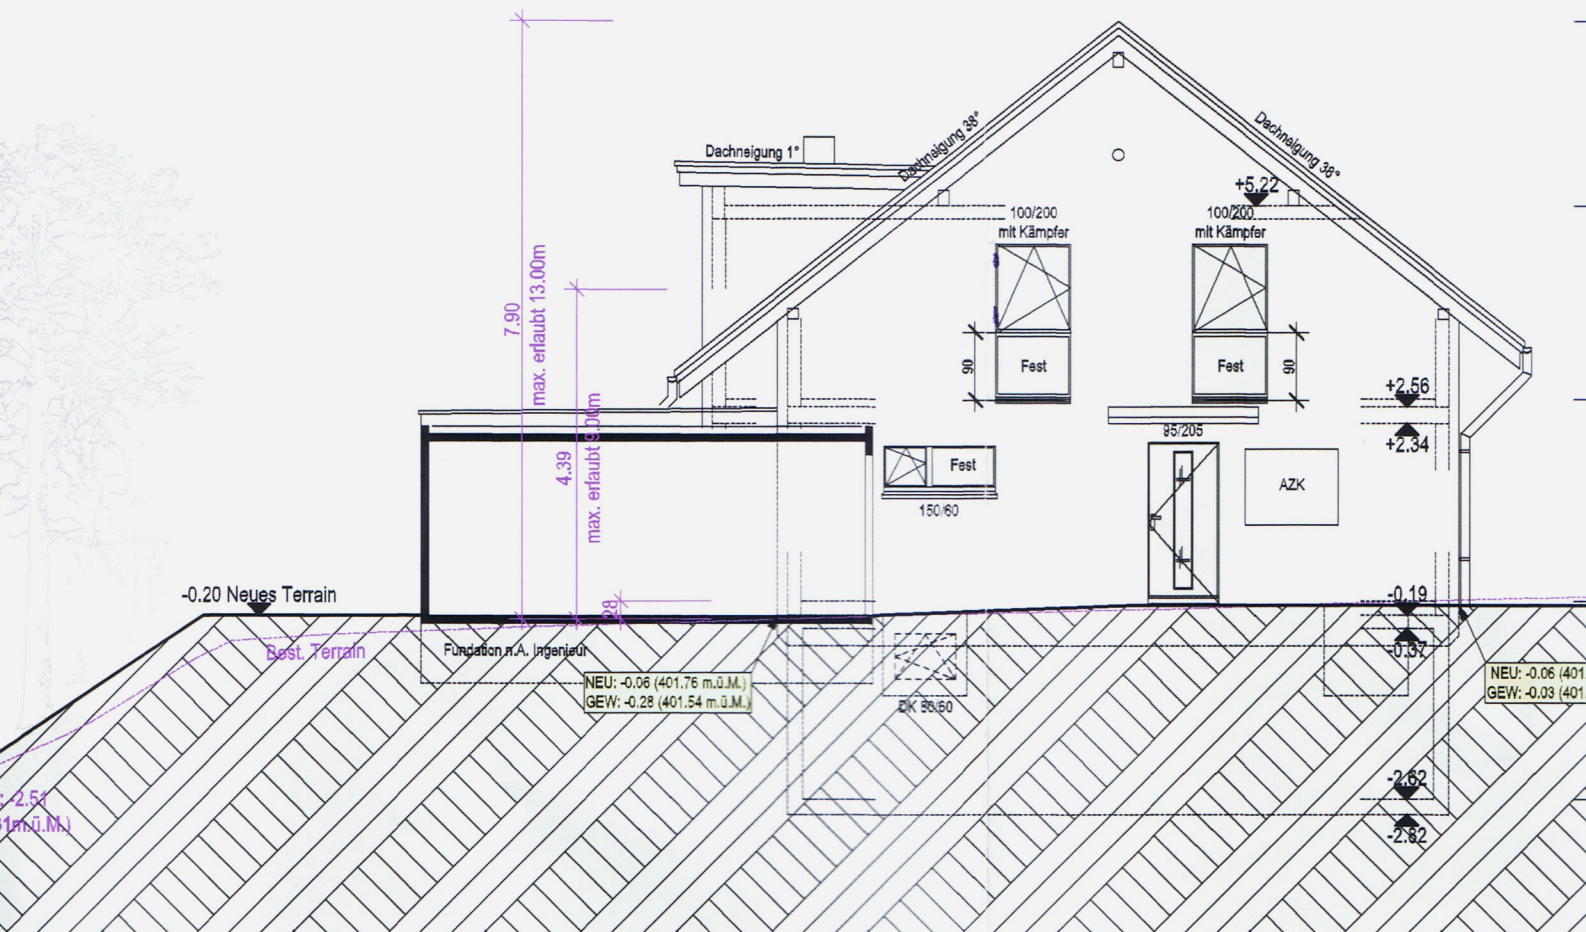

NORDFASADE