


061

BADEN
BF 8.86 m²

GEHEN
BF 8.74 m²

DUSCHEN
BF 4.76 m²

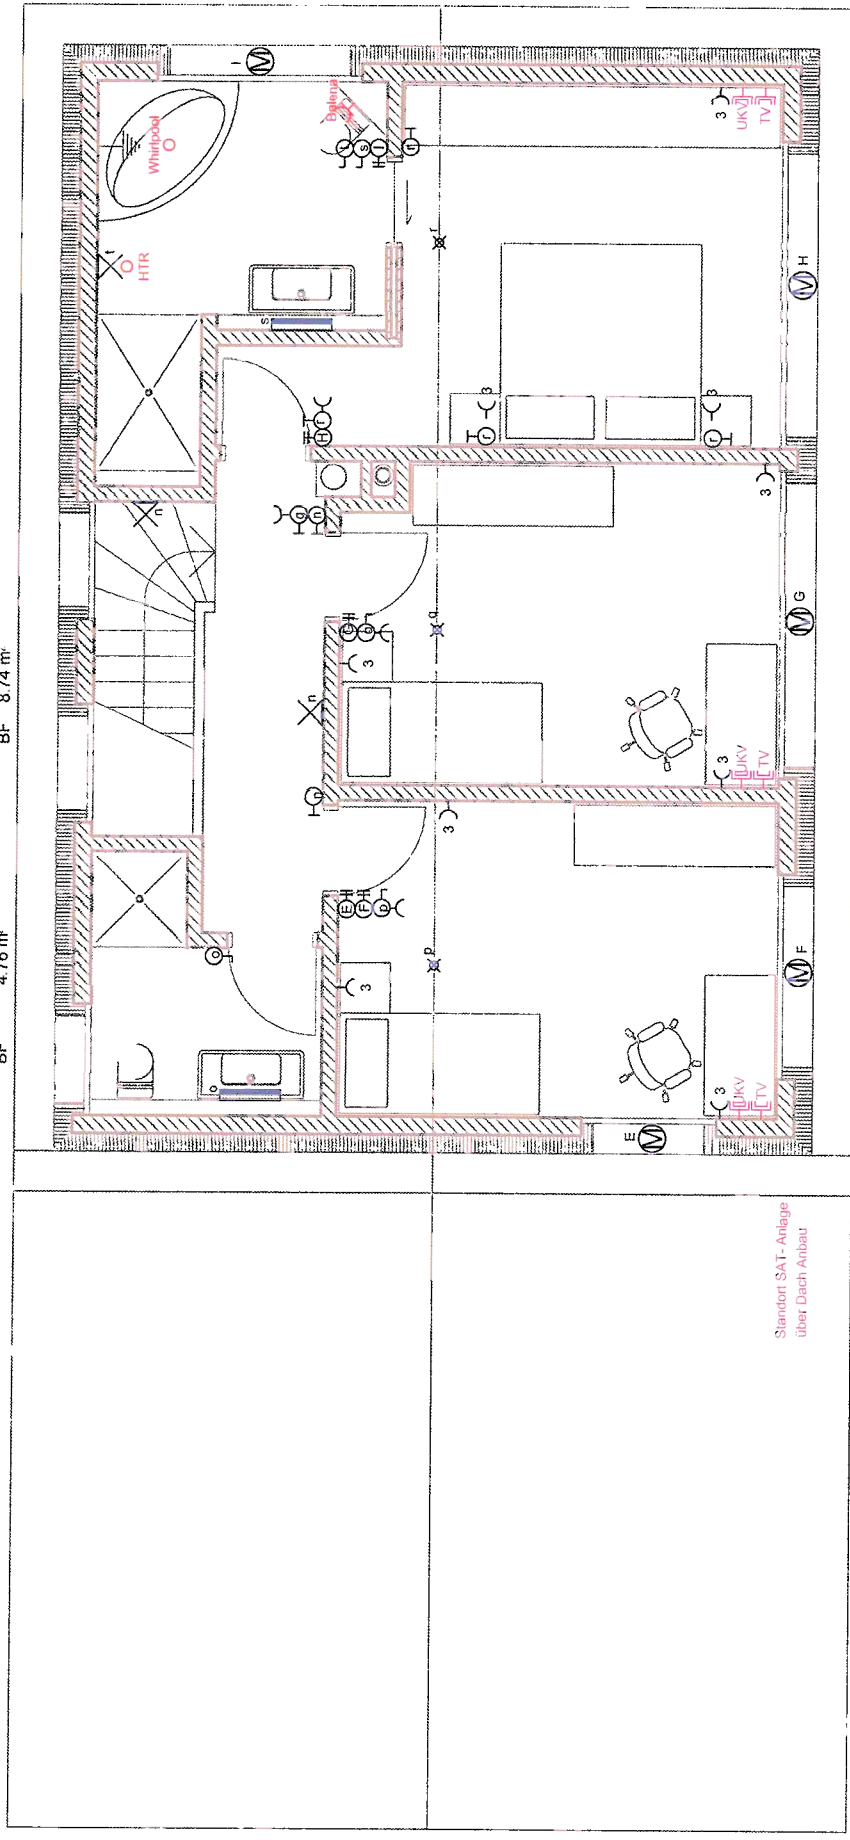

SCHLAFEN E
BF 15.89 m²

SCHLAFEN K1
BF 13.79 m²

SCHLAFEN K2
BF 13.78 m²